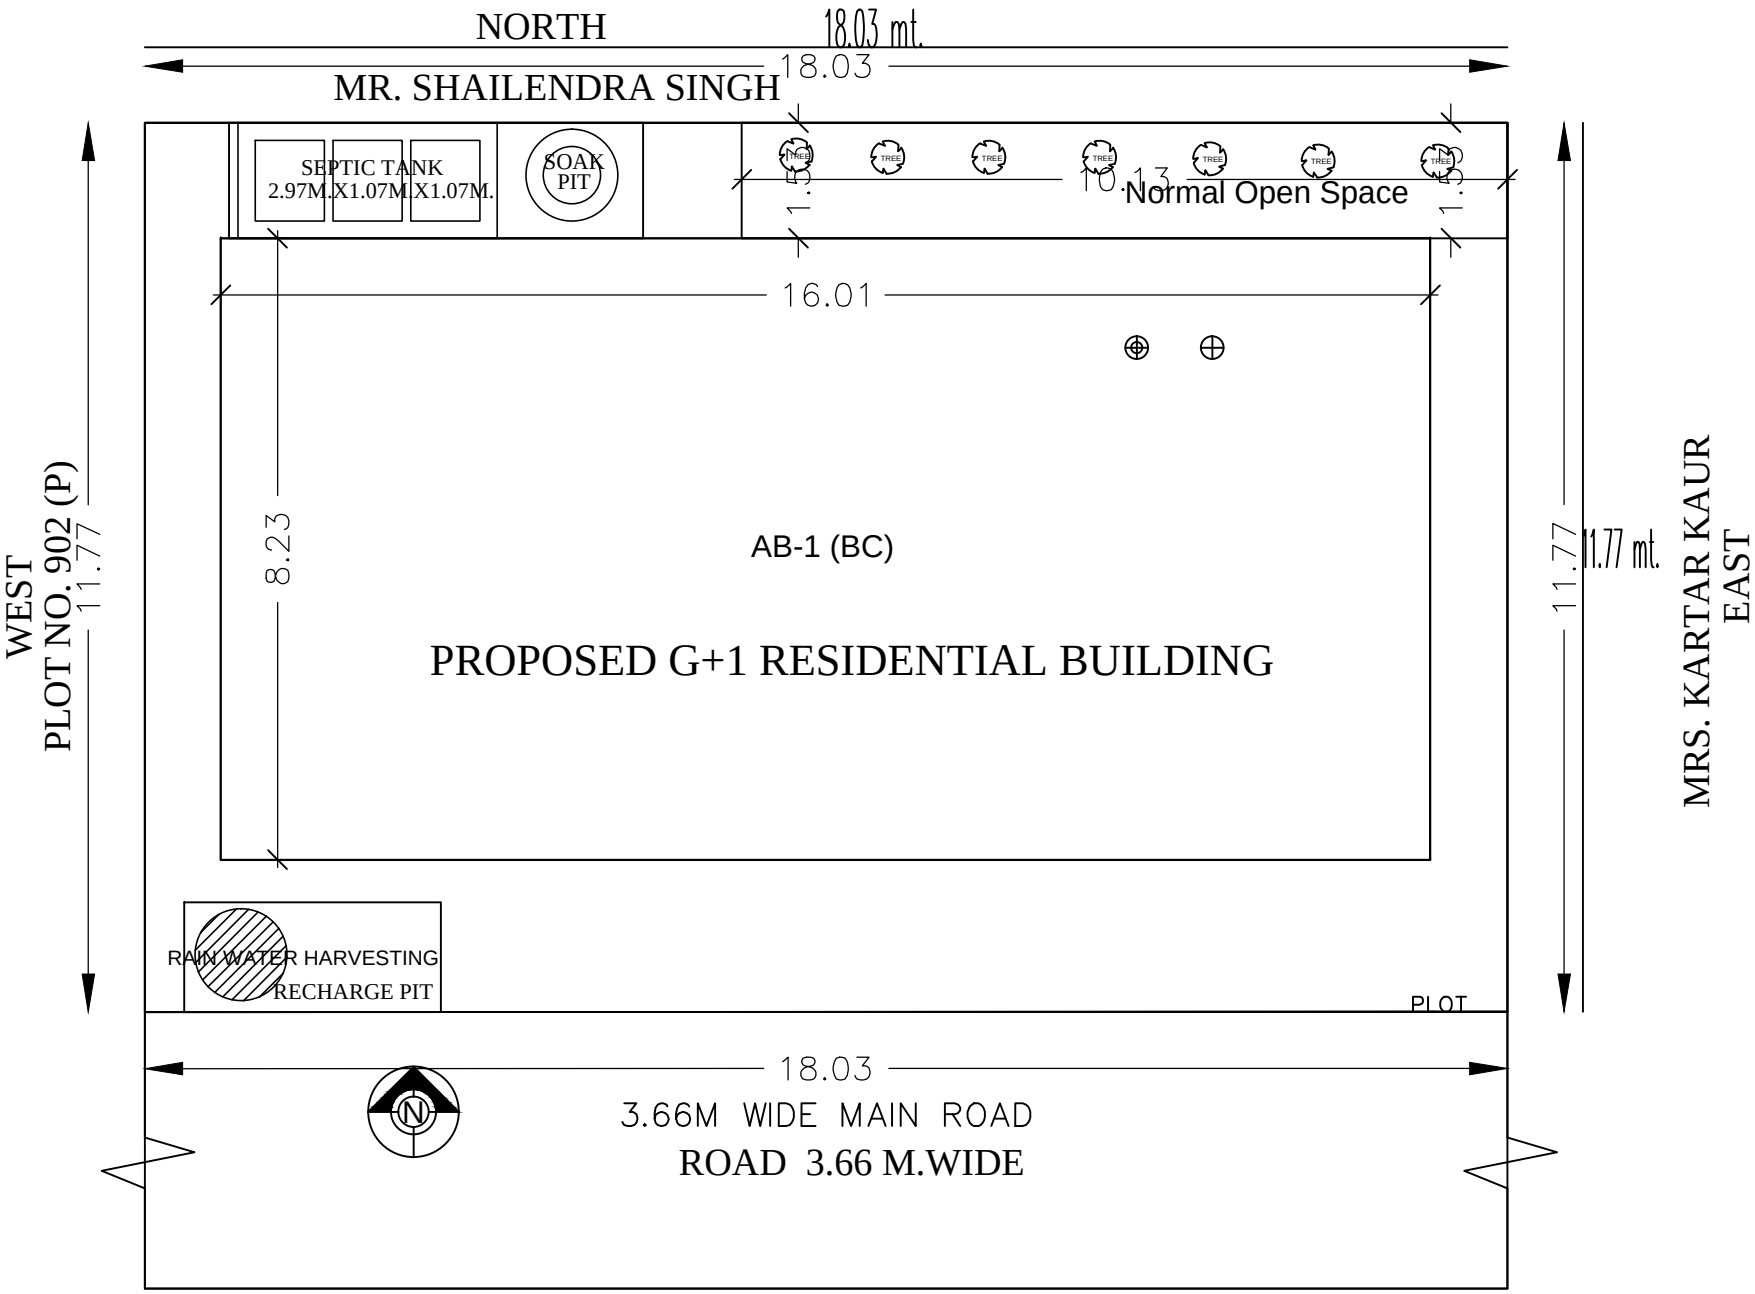

SITE PLAN (SCALE = 1:100)

SITE PLAN