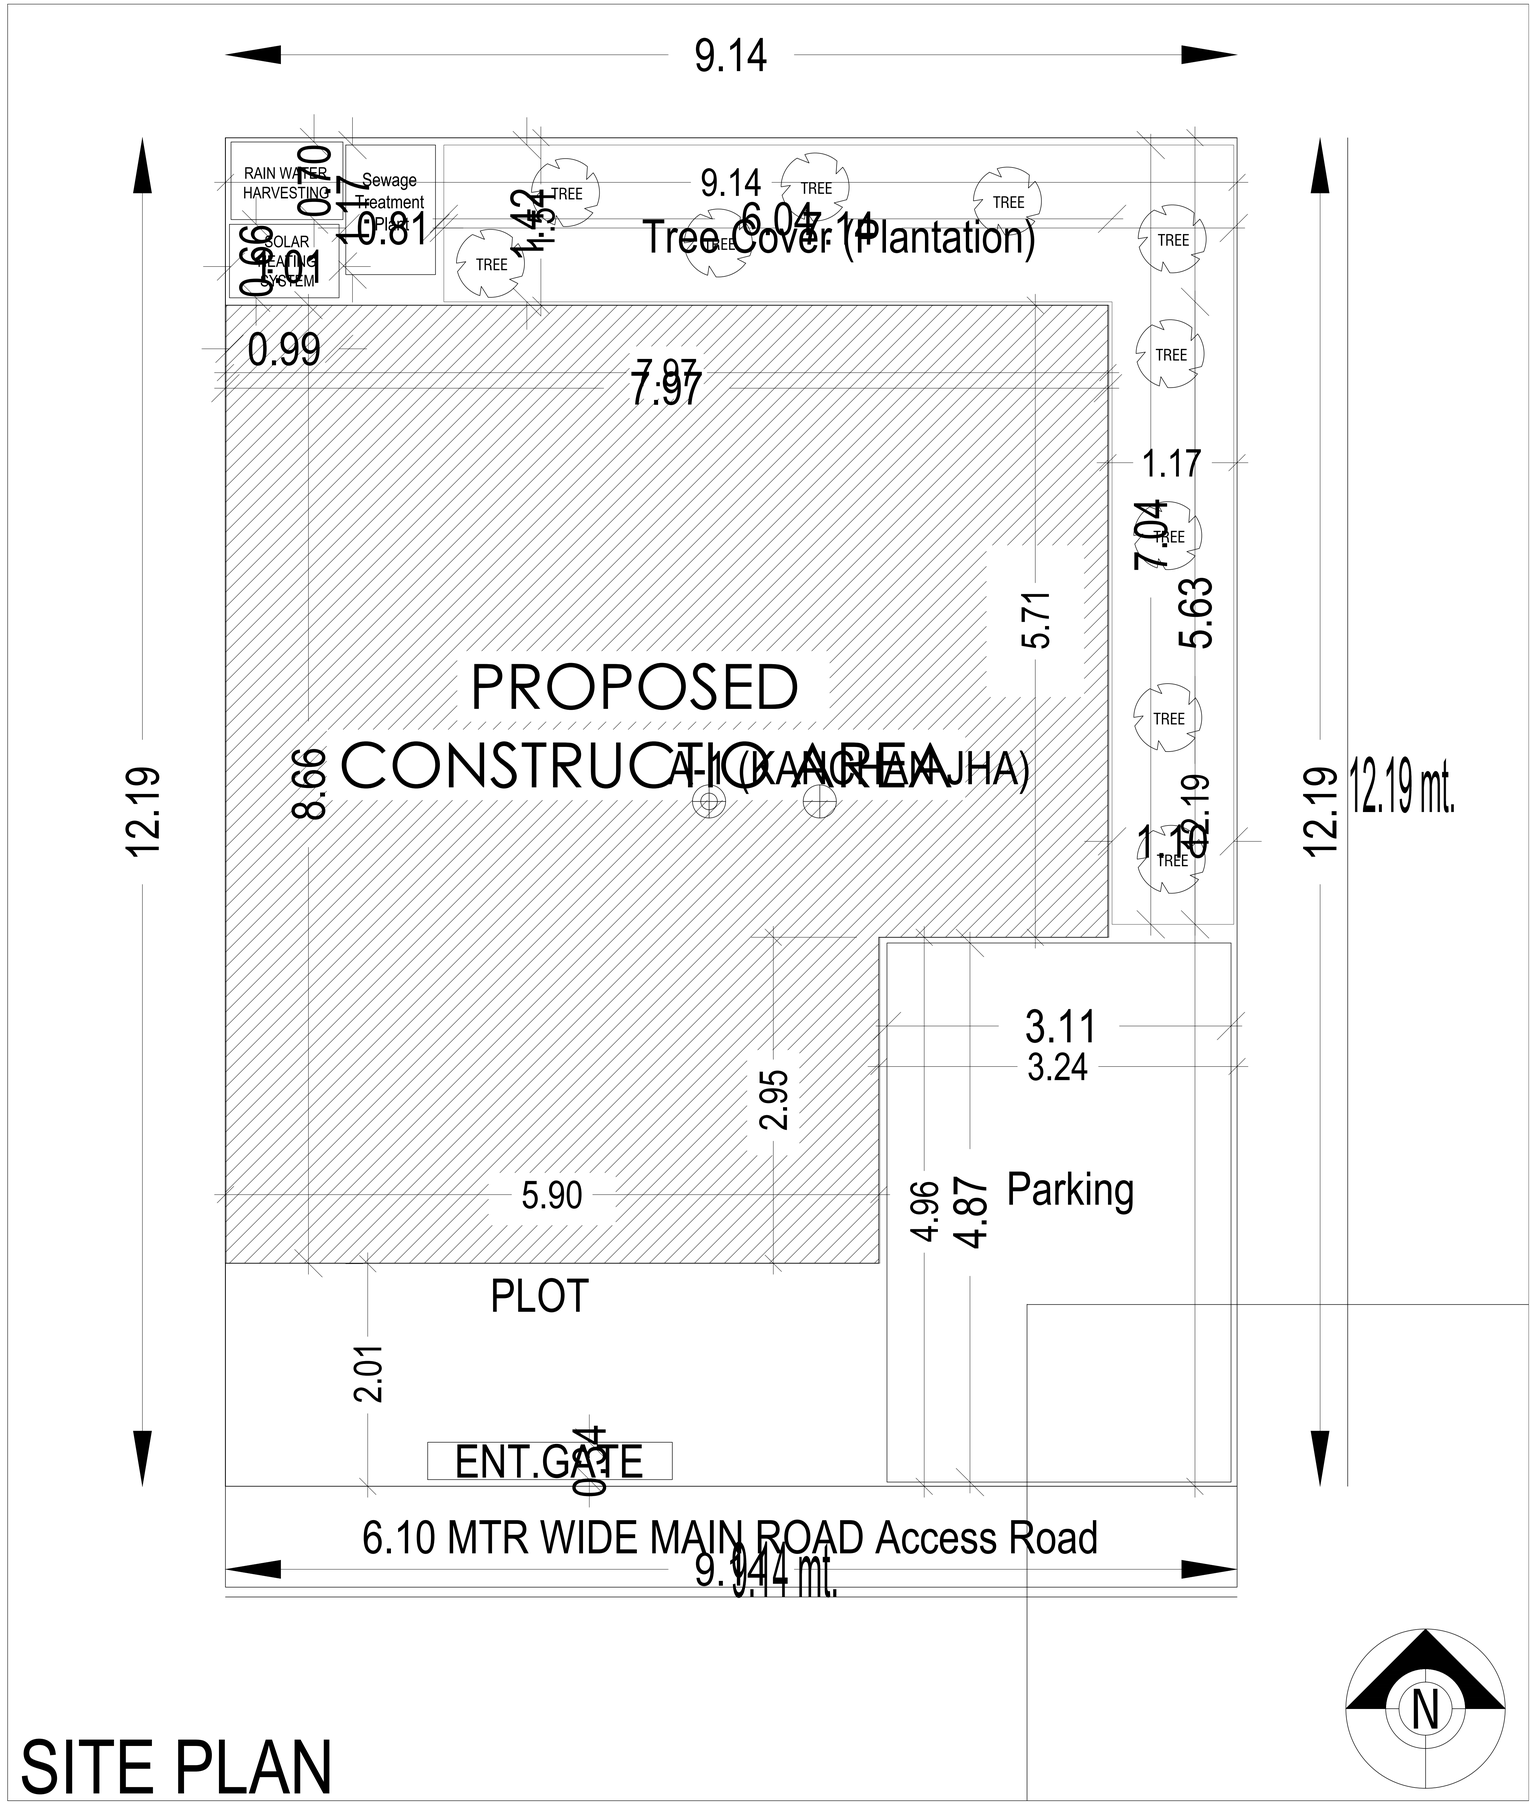
9.14
RAIN WATER HARVESTING
Sewage Treatment Plant
SOLAR HEATING SYSTEM
TREE
9.14
6.04
7.14
Tree Cover (Plantation)
0.99
7.97
1.17
7.04
5.63
5.71
PROPOSED CONSTRUCTION AREA
A-1 (KANCHANJHA)
8.66
12.19
12.19 mt.
3.11
3.24
2.95
5.90
4.96
4.87
Parking
PLOT
2.01
ENT.GATE
6.10 MTR WIDE MAIN ROAD Access Road
9.14 mt.
N

SITE PLAN