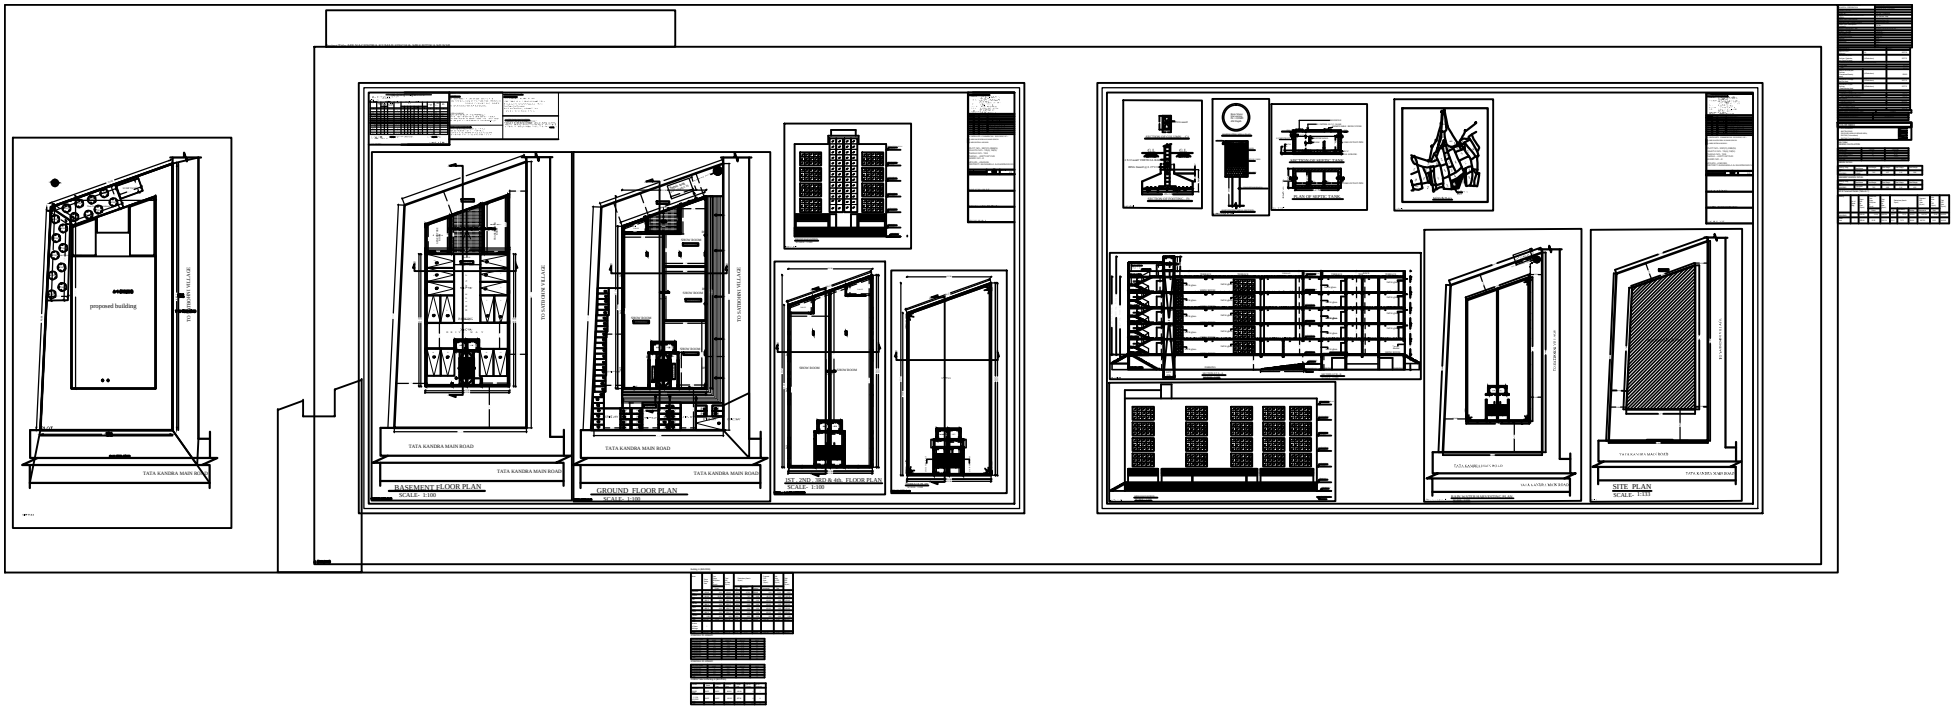
proposed building
TATA KANDRA MAIN ROAD
BASEMENT FLOOR PLAN
SCALE- 1:100
GROUND FLOOR PLAN
SCALE- 1:100
1ST ,2ND ,3RD & 4th FLOOR PLAN
SCALE- 1:100
SITE PLAN
SCALE- 1:100