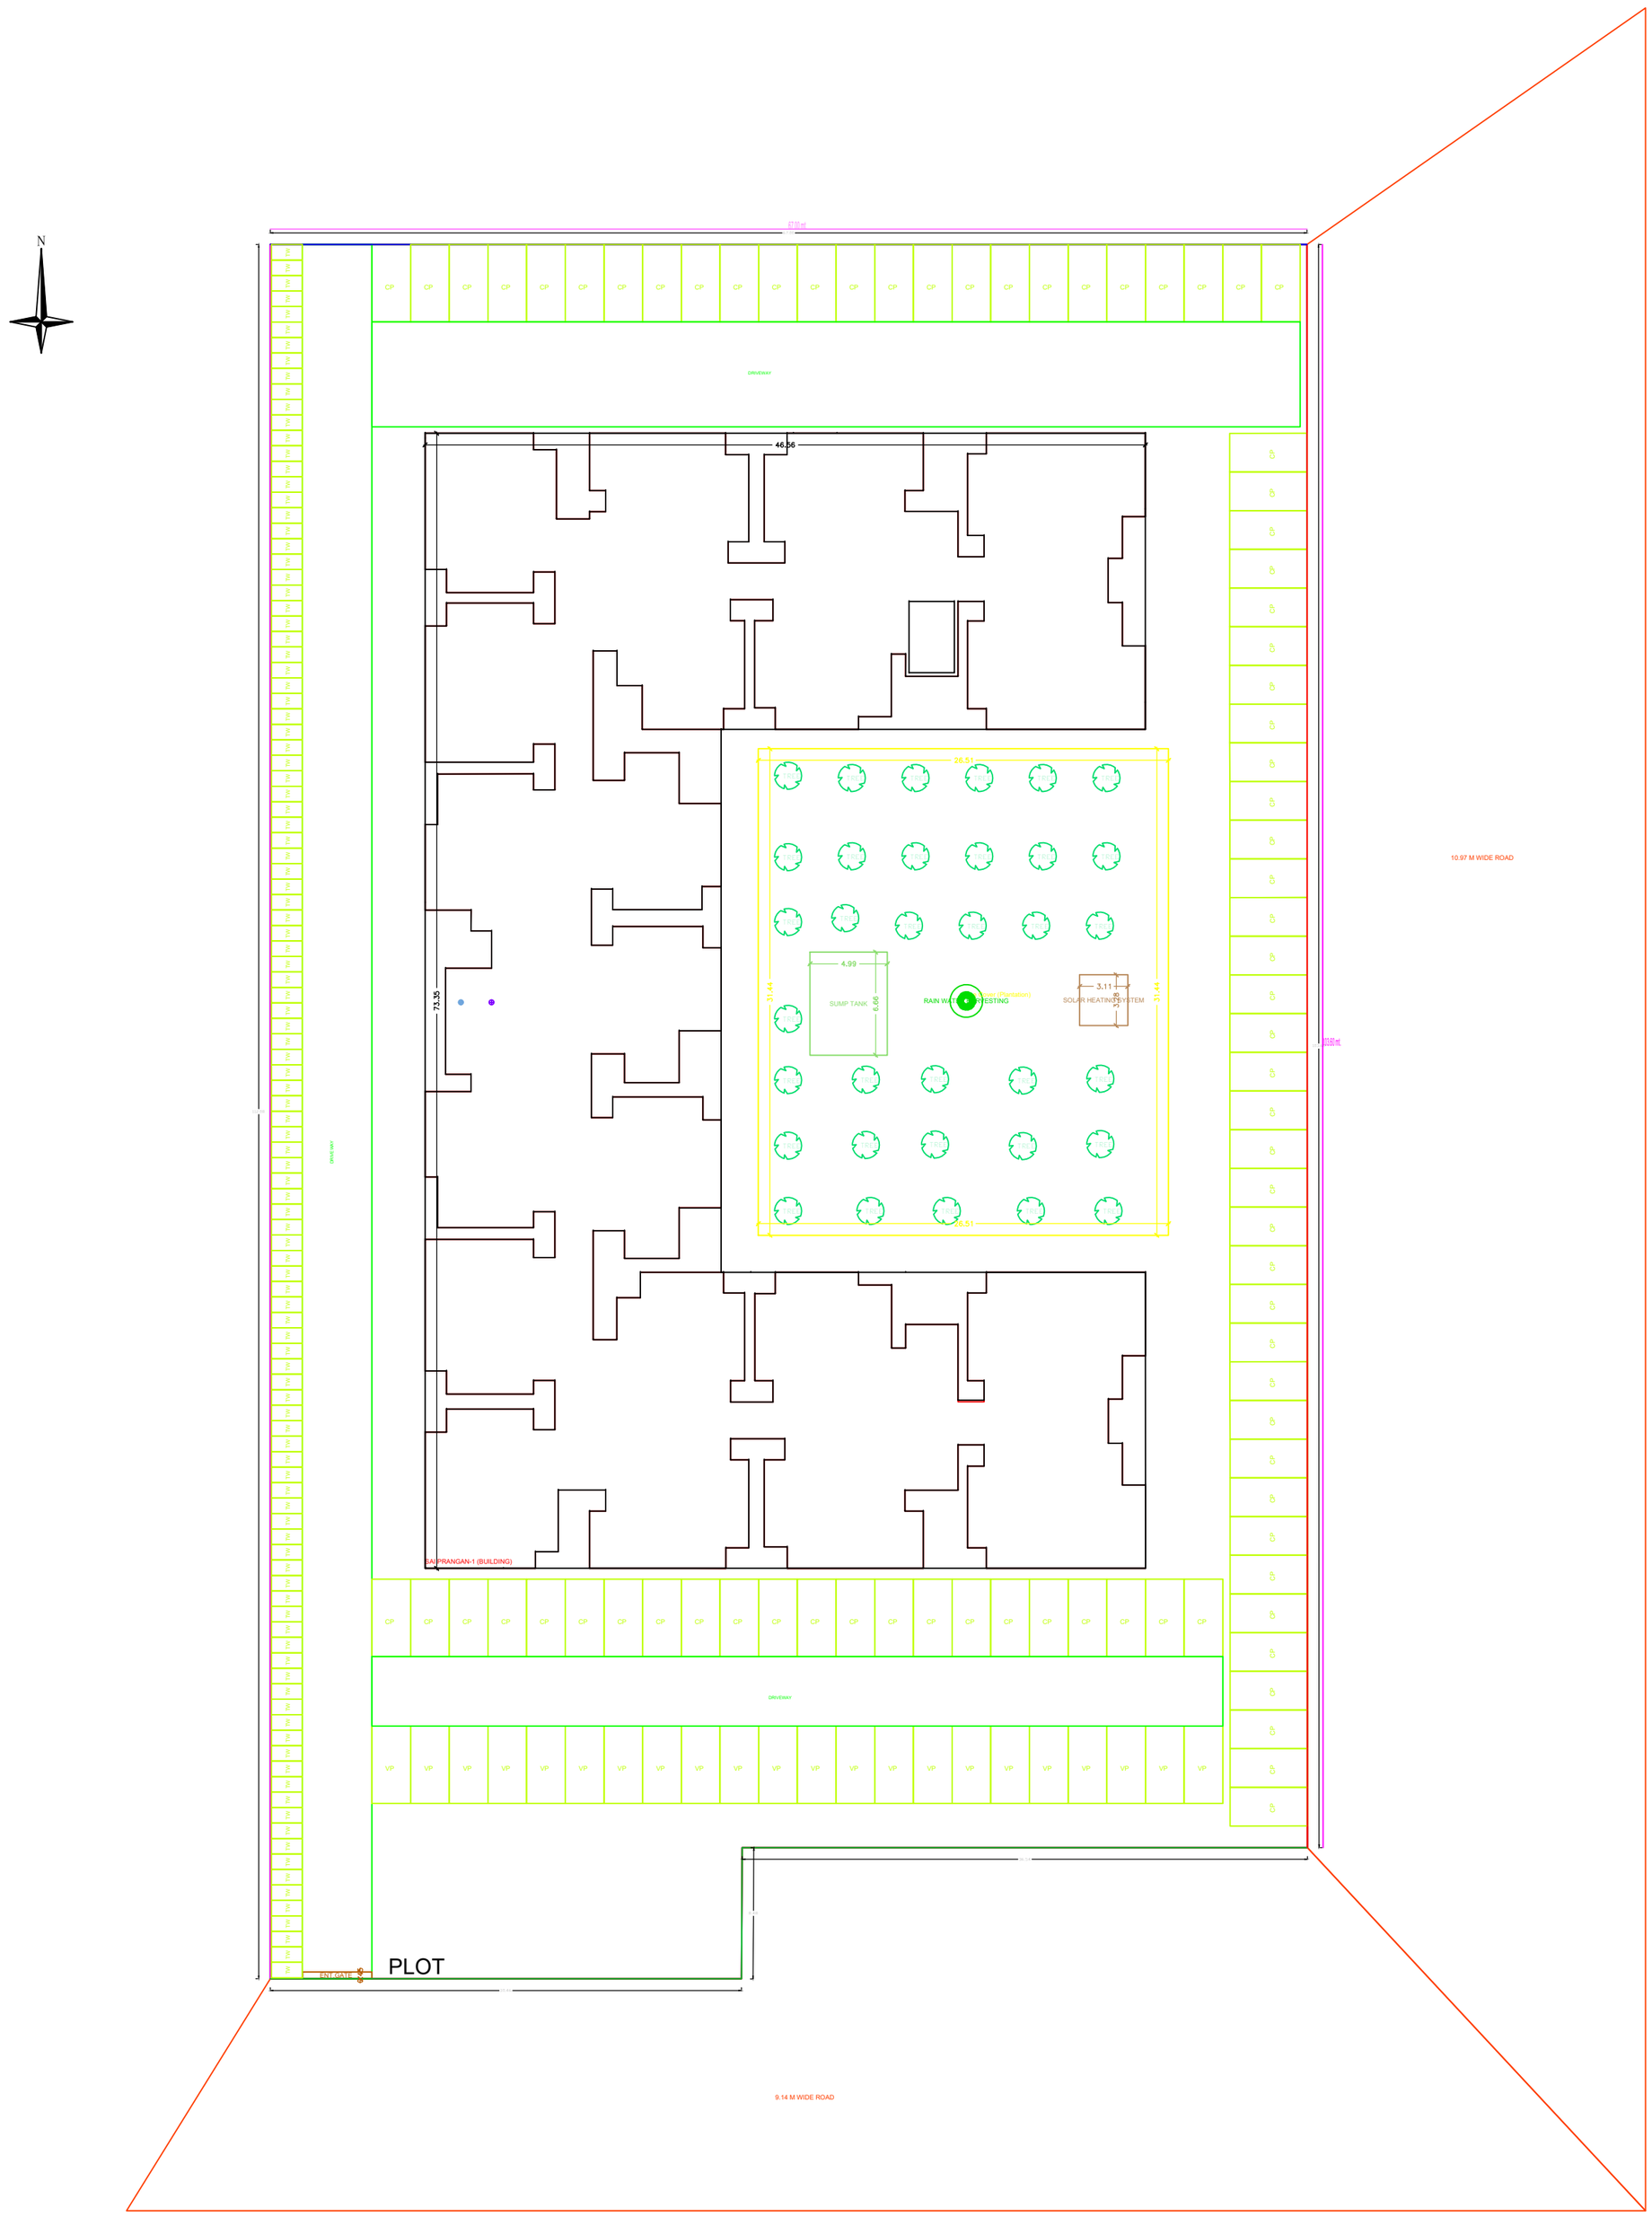
N
DRIVEWAY
46.56
73.35
28.51
4.99
SUMP TANK
6.66
RAIN WATER HARVESTING
3.11
SOLAR HEATING SYSTEM
31.44
SAI PRANGAN-1 (BUILDING)
10.97 M WIDE ROAD
9.14 M WIDE ROAD
ENT.GATE
PLOT

SITE PLAN