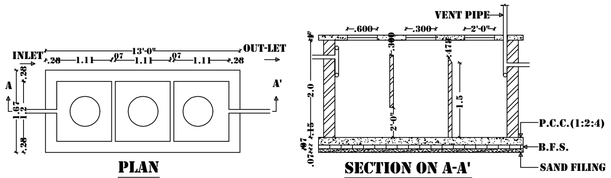

DETAILS OF SEPTIC TANK

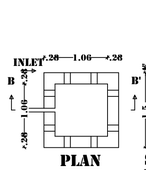

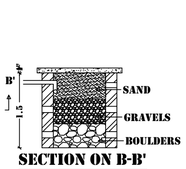

DETAILS OF WATER HARVESTING

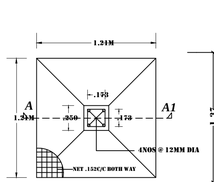

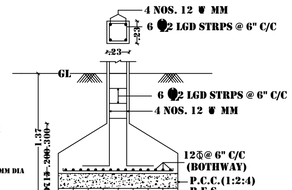

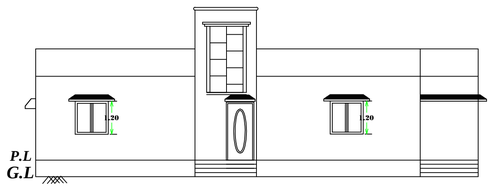

SIDE ELEVATION

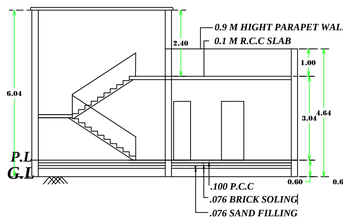

SECTION AT - A-A'

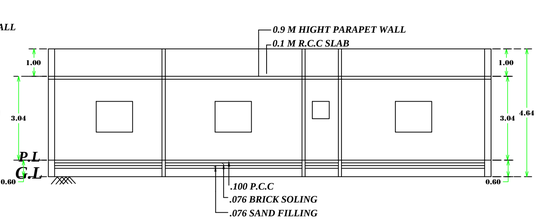

SECTION AT - B-B'

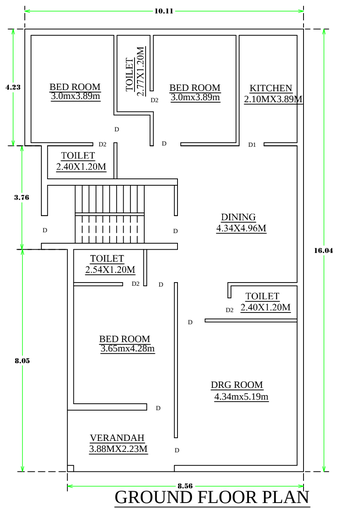

GROUND FLOOR PLAN

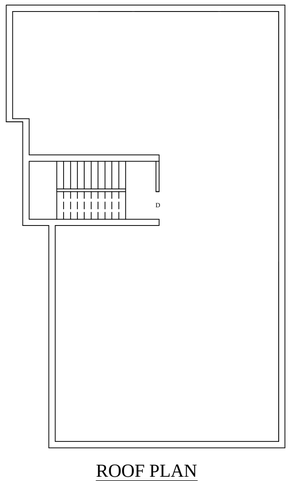

ROOF PLAN

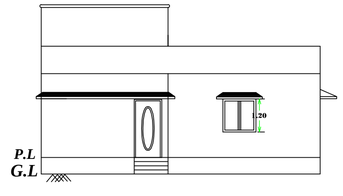

FRONT ELEVATION

KEY PLAN
SCALE=1"=330'

SITE PLAN

TITLE OF DRAWING

PROPOSED COMMERCIAL CUM RESIDENTIAL BUILDING PLAN OF NASIRUDDIN ANSARI S/O BUDHU ANSARI IN MOUZA-CHASTHANA-CHAS THANA NO-30 PARGANA-KHASPEL DIST-BOKARO (JHARKHAND)
UNDER SURVEY-
KHATA NO-94 PLOT NO- 346
AREA——— 6.88 DEC

BRIEF SPACEFICATION

FOUNDATION——CEMENT CONCRETE
BRICK WORK IN FOUNDATION & SUPERSTRUCTURE
FIRST CLASS BRICK WORK IN CEMENT MOR.(1:6)
D.P.C.—1" D.P.C. IN CEMENT CON. (1:2:4)
FLOOR——1" I.P.S. OVER 3" P.C.C.
ROOF— –4"THK. R.C.C. ROOF (1:1.5:3)
LINTEL——6"THK. R.C.C. LINTEL (1:1.5:3)
STAIRS— RISE–6", TREAD– 9"
DOORS—D-3'3"X7'0" D1-3'0"X7'0",D2-2'6"X7'0"
WINDOWS——W-4'0"X4'0",W1-3'0"X4'0"
VENTS——V-2'0"X2'0"
ROLING SUTTER——R.S-7'3"X7'0"

STATEMENT OF AREA

TOTAL PLOT AREA-	290.81 SQM	**BOUNDARIES**
GROUND FL. AREA-	147.43 SQM	N- NURUL HODA
FIRST FL. AREA-	000.00 SQM	S- PLOT NO-3129,3130
TOTAL COV. AREA–	147.43 SQM	E- 15'0" WIDE ROAD
% OF COV ——	50.69%	W- SARAH SAHER
FAR ——	0.50	

DRG NO-_____ DRAWN BY-_____
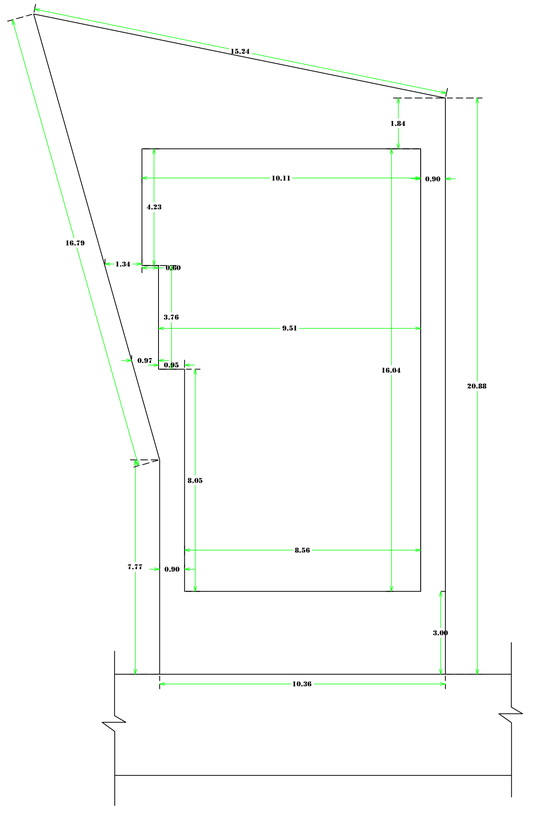
SIGNATURE OF OWNERS SIGNATURE OF ENGINEERS