BRIEF SPECIFICATIONS:-

1. EARTH WORK IN HARD SOIL UPTO 3' DEPTH.
2. ¾" TH. PLASTER IN 1:4 C.M. ON ALL INTERIOR & EXTERIOR SURFACES.
3. R.C.C. 1:2:4 IN SLAB, LINTEL CHHAJJAS.
4. DOORS IN FIRST CLASS SEASONED WOOD & WINDOWS MSZ GLAZED WINDOWS.
5. 4"ϕ S.W. PIPES FOR U/G SEWER LINE & 4"ϕ C.I. PIPES FOR OTHER DISPOSAL LINES.
6. G.I. PIPES FOR WATER SUPPLY.

Executive Engineer
Town Planning
M.A.D.A., Dhanbad

MINERAL AREA DEVELOPMENT AUTHORITY
DHANBAD
SANCTION PLAN VALID FOR TWO YEARS

RECOMMENDED
Technical Sanction
MADA, Dhanbad

Remarks
Vide Order Sheet Page No. 4
Case No. MADA/210/1998-99

Dy. Mining Director
M.A.D.A., Dhanbad

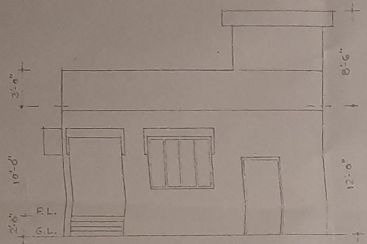

FRONT ELEVATION

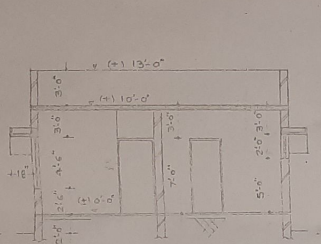

SECTION - AA

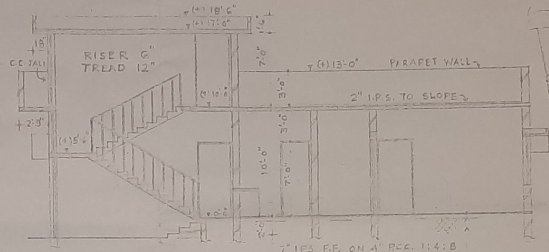

SECTION - BB

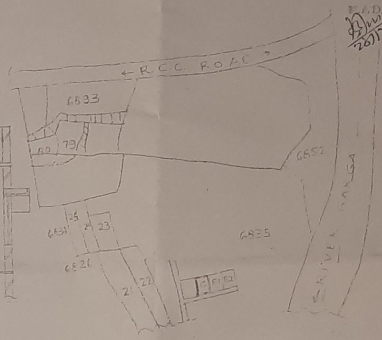

KEY PLAN (1"=330')

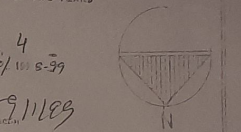

ROUTE MAP (N.T.S.)

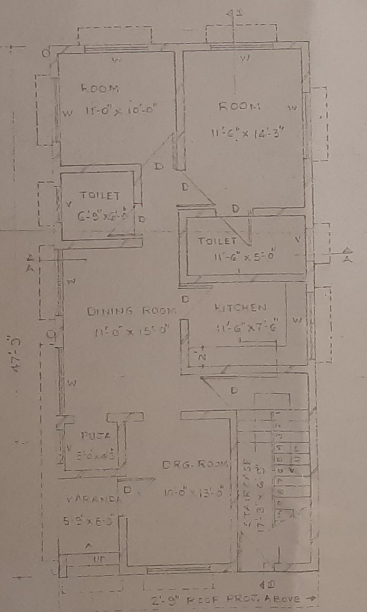

GROUND FLOOR PLAN

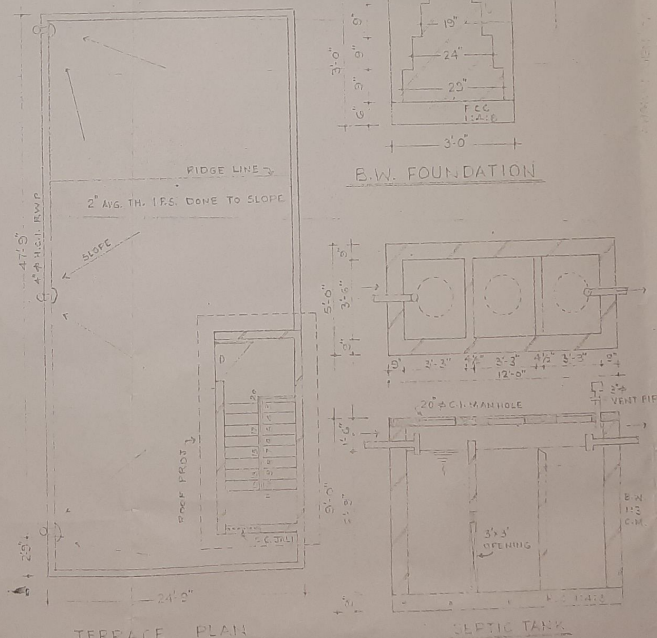

TERRACE PLAN

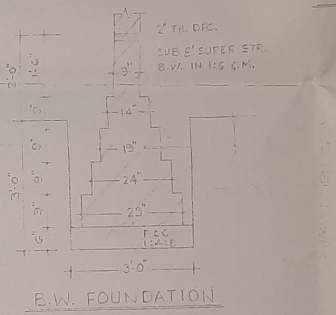

B.W. FOUNDATION

SEPTIC TANK

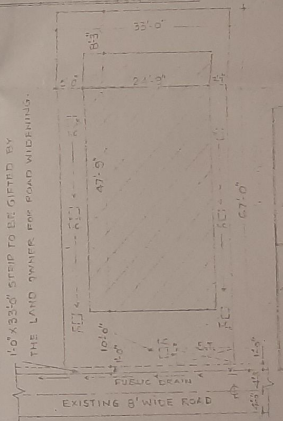

SITE PLAN (1"=16')

SCHEDULE OF AREAS →	
PLOT AREA	2201 SQ.FT.
COVD. AREA	1162 SQ.FT.
% COVD. AREA	53.47 %

DOORS & WINDOWS-

D - 3½'x7'-0" S/L FLUSH DOOR
W - 6'-0"x4'-6" MSZ WINDOWS
V - 3'-6"x2'-0" -M- VENTILATOR

DESIGN DRG. FOR PROPOSED RESIDENCE OF SMT. KANCHAN DEVI KEDIA W/o SHRI BINOD KUNAR KEDIA OF PLOT NO. 6835, MARKED 'C', KHATA NO. 198, GUJRAT COLONY, THANA CHAS NO. 30, CHAS, BOKARO, BIHAR.

DRG NO. NM/98-02 SCALE 1"=2',4',8',16',32'

CONSULTANT - 10.11.98
S. Maheshwari
B.E. (Civil), M.I.E.
Chartered Engineer
Regn. No. CMADA-26/1992
Regn. No. NM/98-02
N. MAHESHWARI
126, CO-OPE. COLONY,
PH. 43065; 40189

OWNER - कंचन देवी केडिया