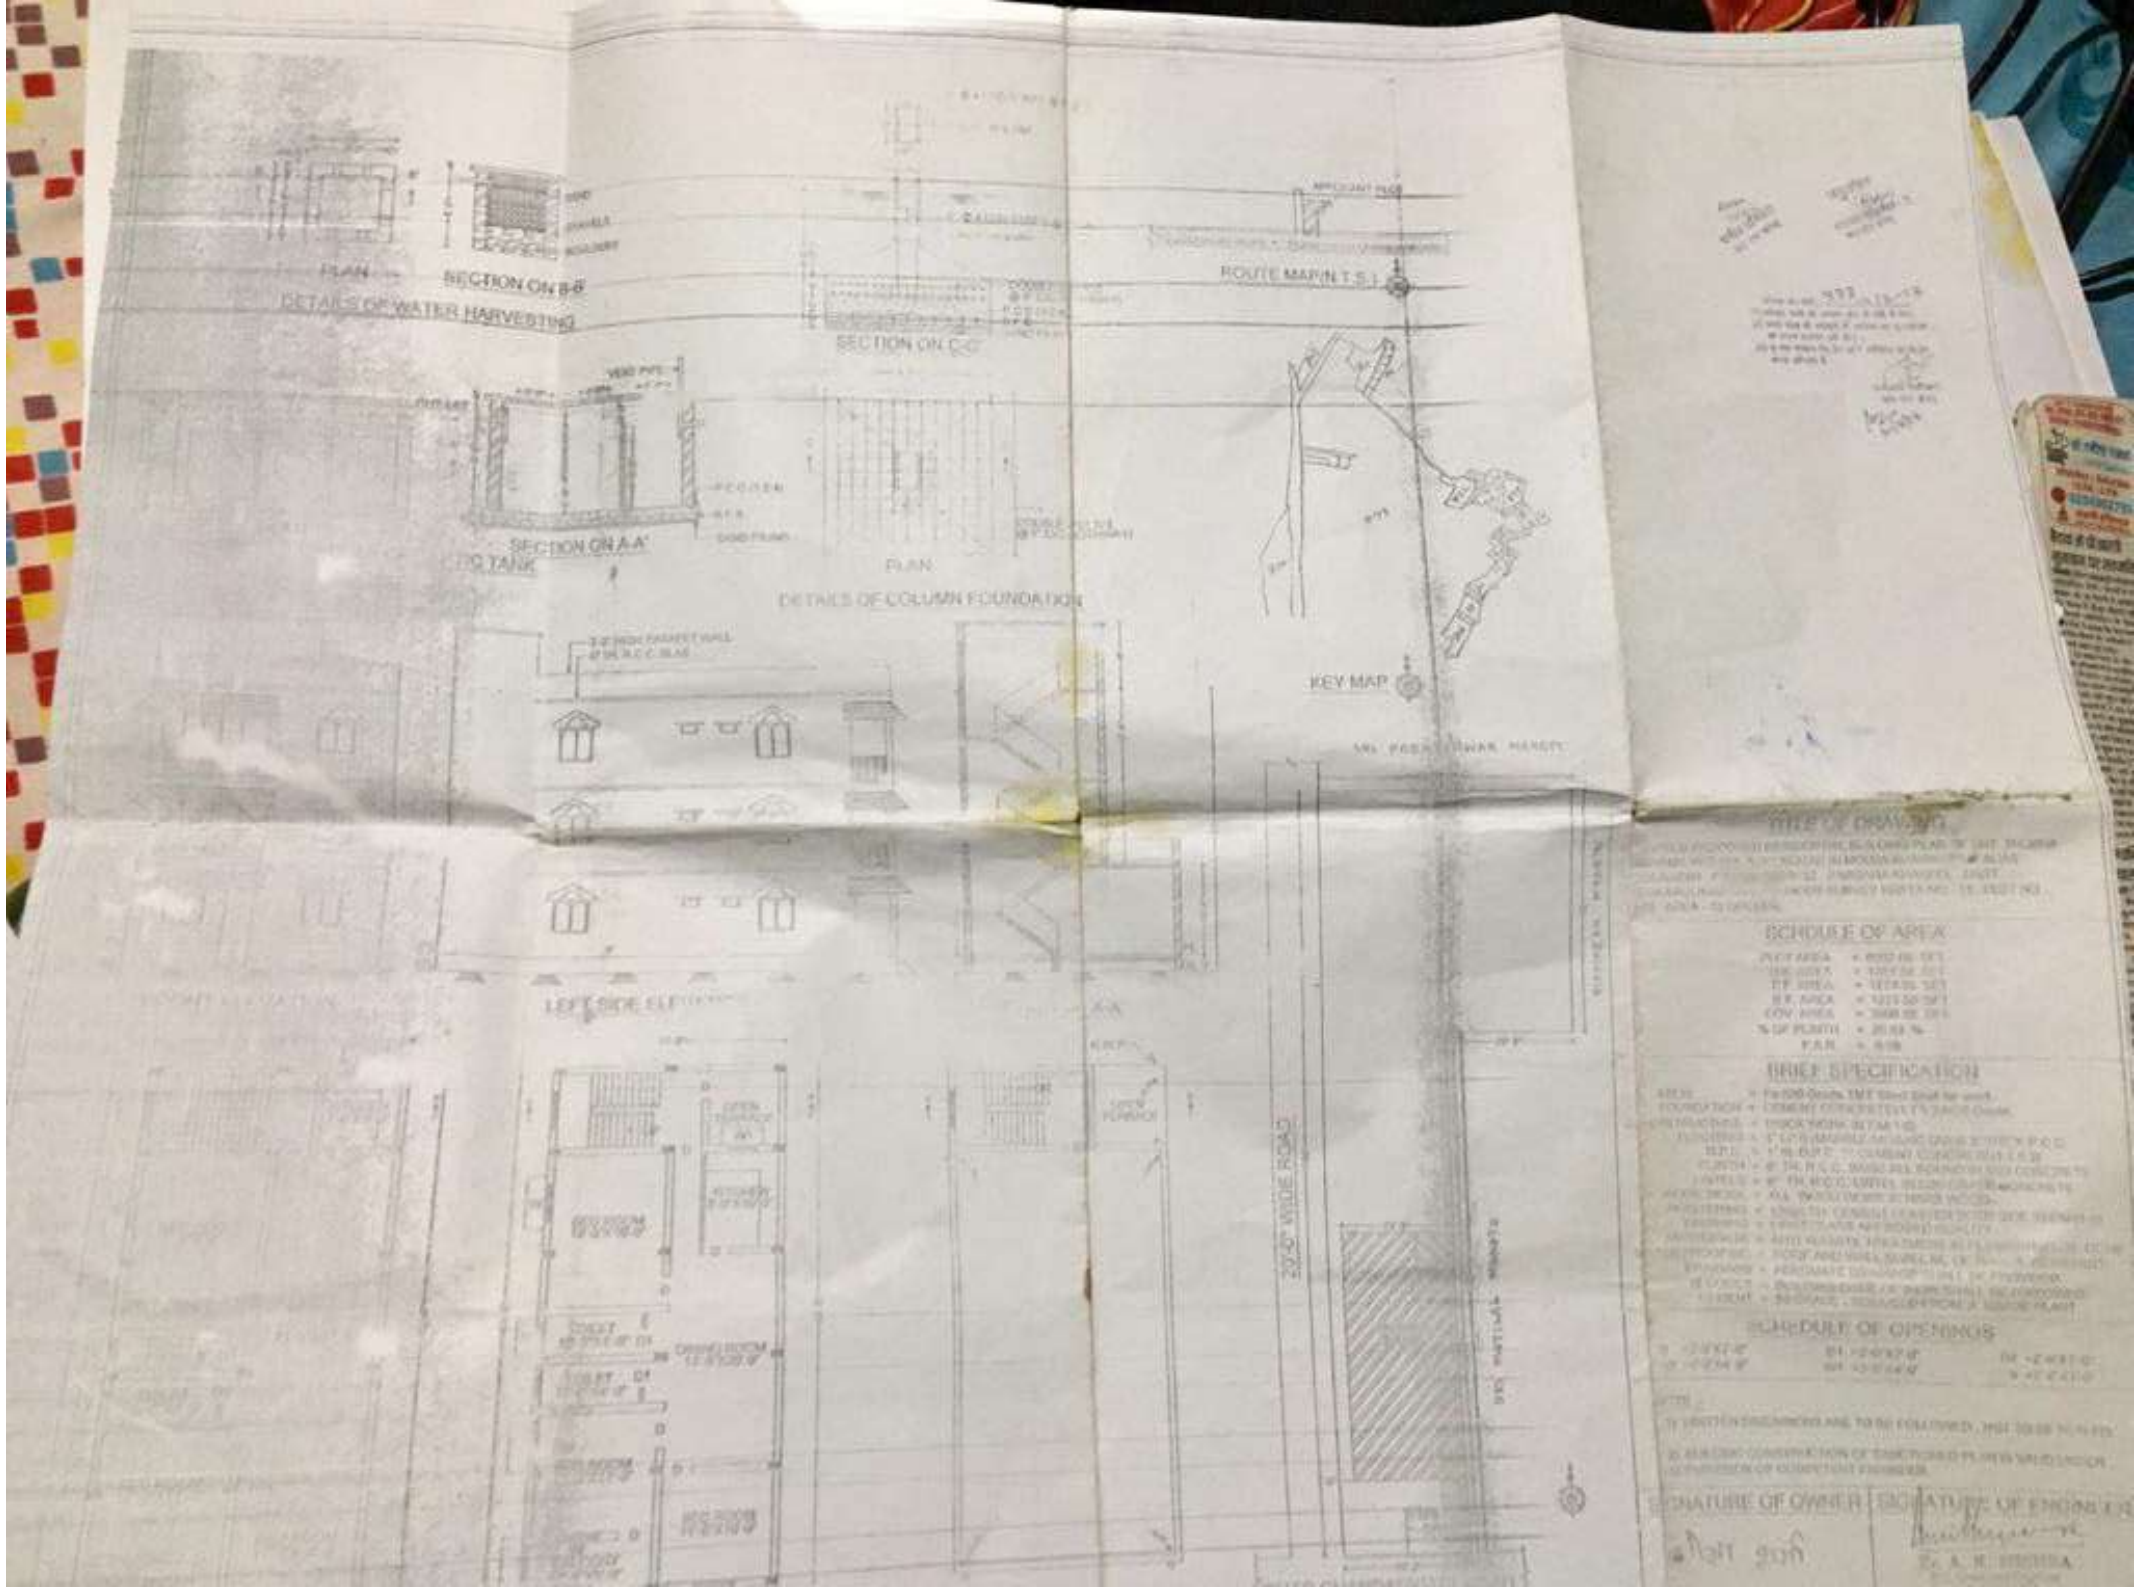
PLAN
SECTION ON B-B'
DETAILS OF WATER HARVESTING
SECTION ON C-C'
ROUTE MAP IN T.S.I.
SECTION ON A-A'
PLAN
DETAILS OF COLUMN FOUNDATION
KEY MAP
TITLE OF DRAWING
SCHEDULE OF AREA
BRIEF SPECIFICATION
SCHEDULE OF OPENINGS
SIGNATURE OF OWNER
SIGNATURE OF ENGINEER