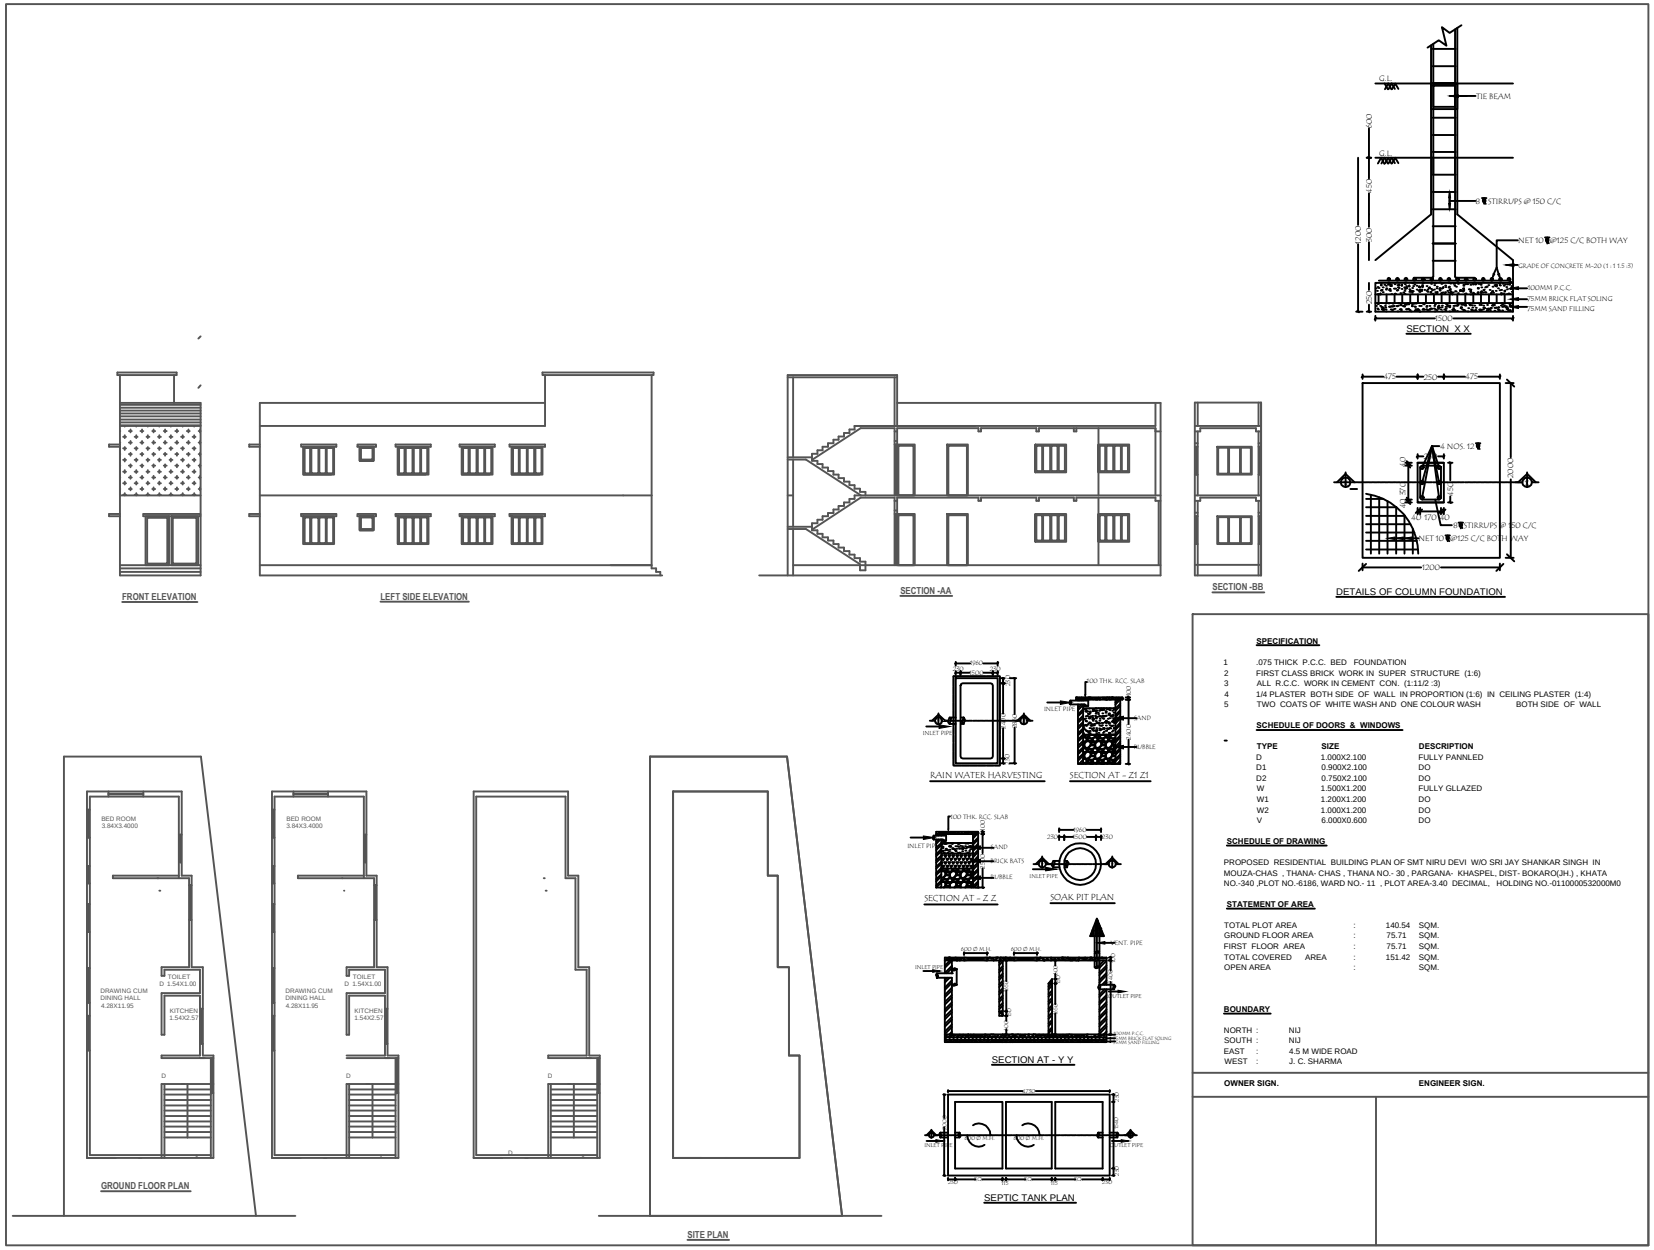

SPECIFICATION

1 .075 THICK P.C.C. BED FOUNDATION
2 FIRST CLASS BRICK WORK IN SUPER STRUCTURE (1:6)
3 ALL R.C.C. WORK IN CEMENT CON. (1:11/2 :3)
4 1/4 PLASTER BOTH SIDE OF WALL IN PROPORTION (1:6) IN CEILING PLASTER (1:4)
5 TWO COATS OF WHITE WASH AND ONE COLOUR WASH BOTH SIDE OF WALL

SCHEDULE OF DOORS & WINDOWS

TYPE	SIZE	DESCRIPTION
D	1.000X2.100	FULLY PANNLED
D1	0.900X2.100	DO
D2	0.750X2.100	DO
W	1.500X1.200	FULLY GLLAZED
W1	1.200X1.200	DO
W2	1.000X1.200	DO
V	6.000X0.600	DO

SCHEDULE OF DRAWING

PROPOSED RESIDENTIAL BUILDING PLAN OF SMT NIRU DEVI W/O SRI JAY SHANKAR SINGH IN MOUZA-CHAS , THANA- CHAS , THANA NO.- 30 , PARGANA- KHASPEL, DIST- BOKARO(JH.) , KHATA NO.-340 ,PLOT NO.-6186, WARD NO.- 11 , PLOT AREA-3.40 DECIMAL, HOLDING NO.-011000053200M0

STATEMENT OF AREA

TOTAL PLOT AREA	:	140.54	SQM.
GROUND FLOOR AREA	:	75.71	SQM.
FIRST FLOOR AREA	:	75.71	SQM.
TOTAL COVERED AREA	:	151.42	SQM.
OPEN AREA	:		SQM.

BOUNDARY

NORTH : NIJ
SOUTH : NIJ
EAST : 4.5 M WIDE ROAD
WEST : J. C. SHARMA

OWNER SIGN. **ENGINEER SIGN.**

E:\destop\NIRU DEVI\NIRU DEVI.dwg, 1/15/2022 7:47:05 PM, DWG To PDF.pc3