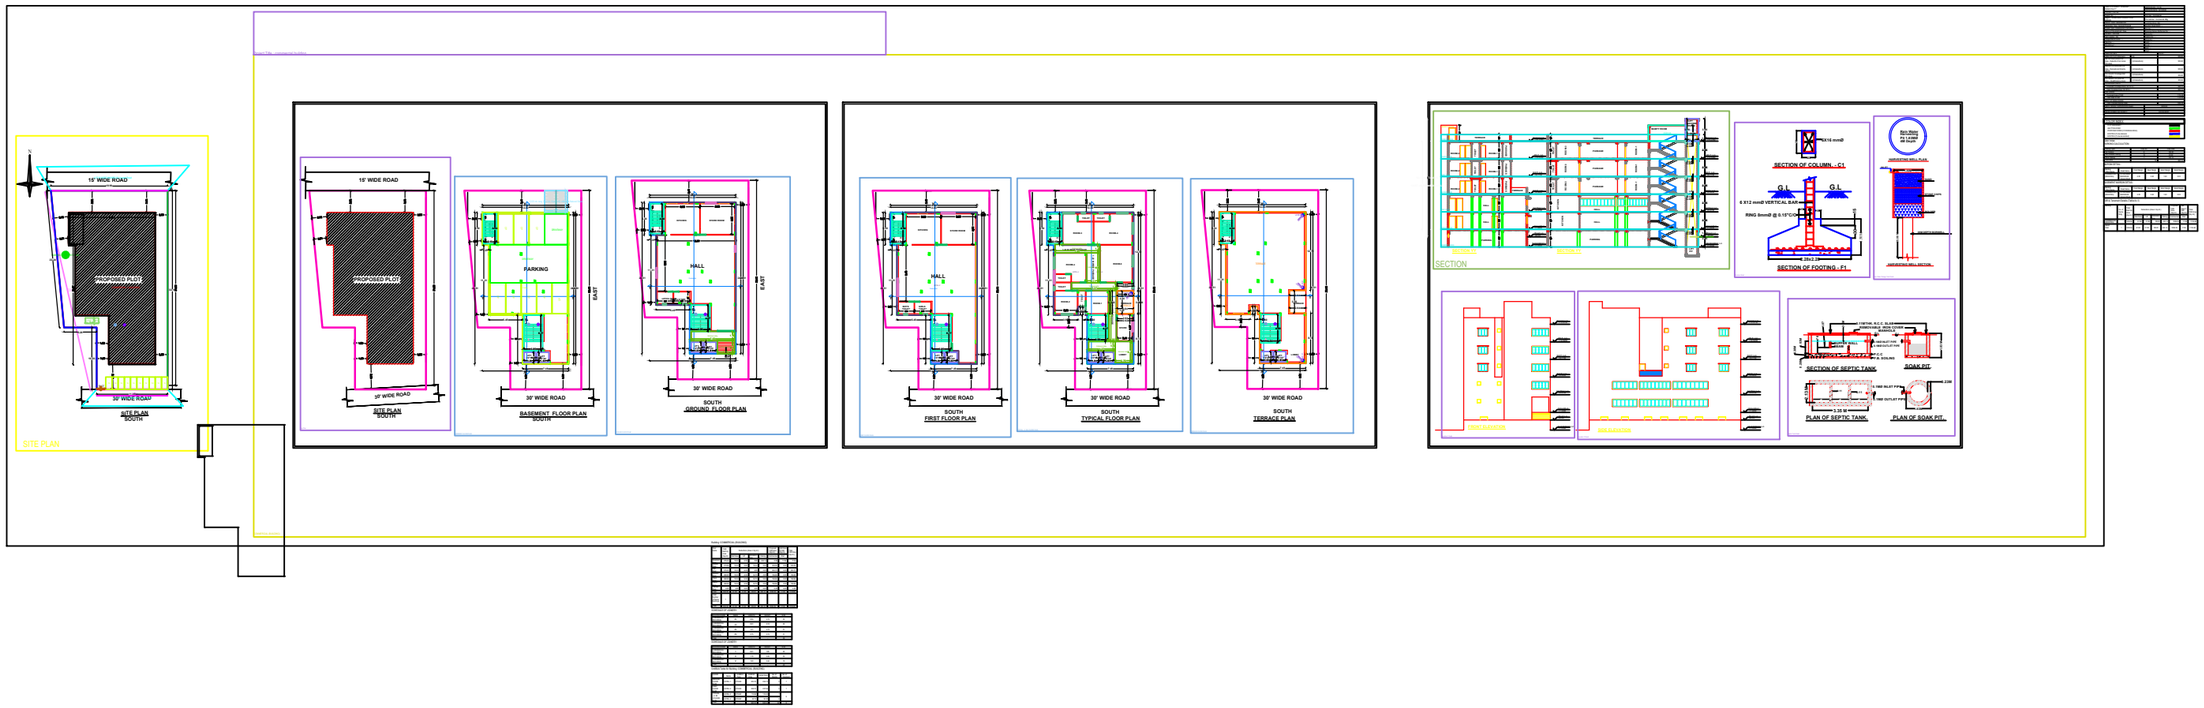
15' WIDE ROAD
PROPOSED PLOT
30' WIDE ROAD
SITE PLAN
SOUTH
SITE PLAN
PARKING
EAST
BASEMENT FLOOR PLAN
HALL
GROUND FLOOR PLAN
FIRST FLOOR PLAN
TYPICAL FLOOR PLAN
TERRACE PLAN
SECTION
SECTION OF COLUMN - C1
SECTION OF FOOTING - F1
SECTION OF SEPTIC TANK
SOAK PIT
PLAN OF SEPTIC TANK
PLAN OF SOAK PIT