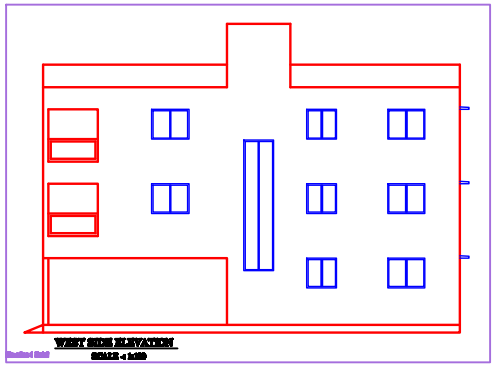

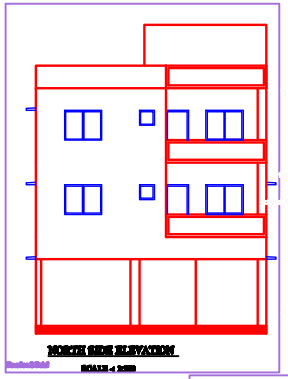

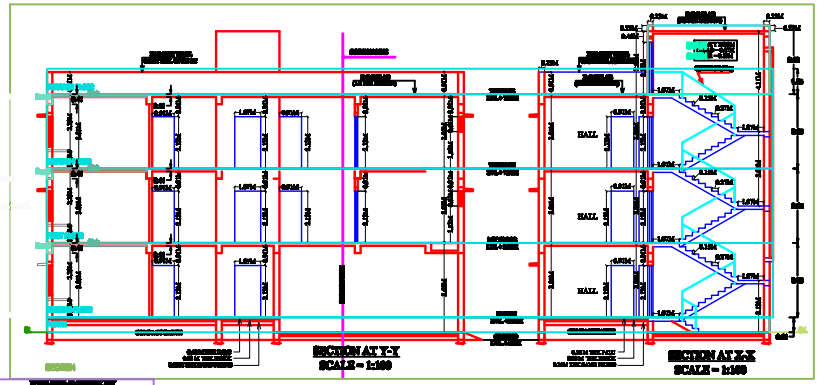

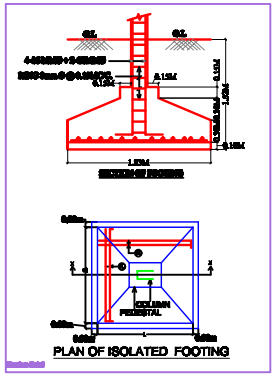

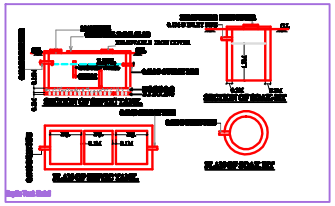

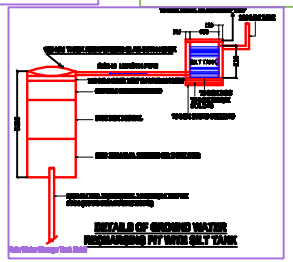

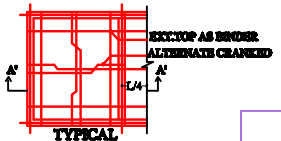

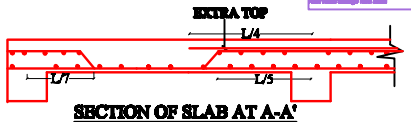

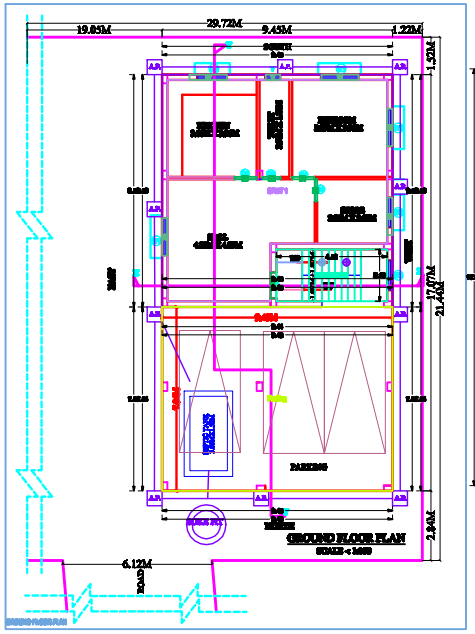

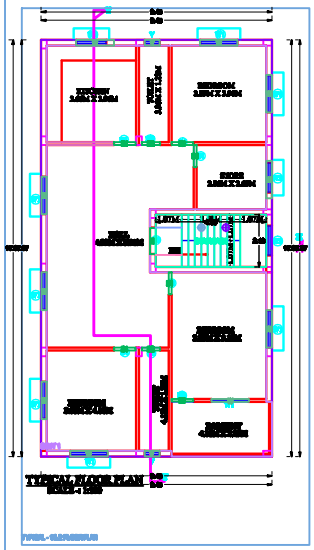

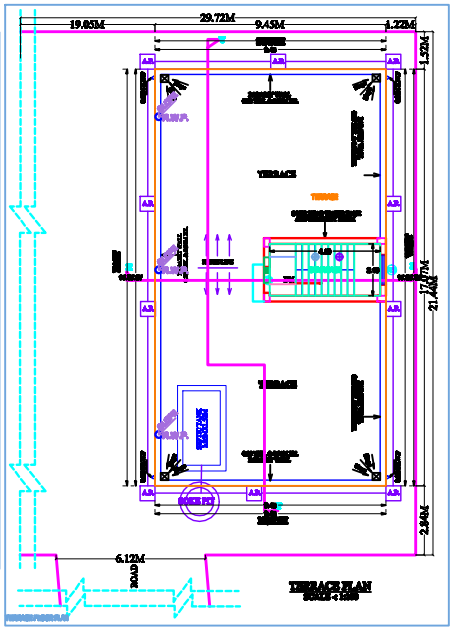

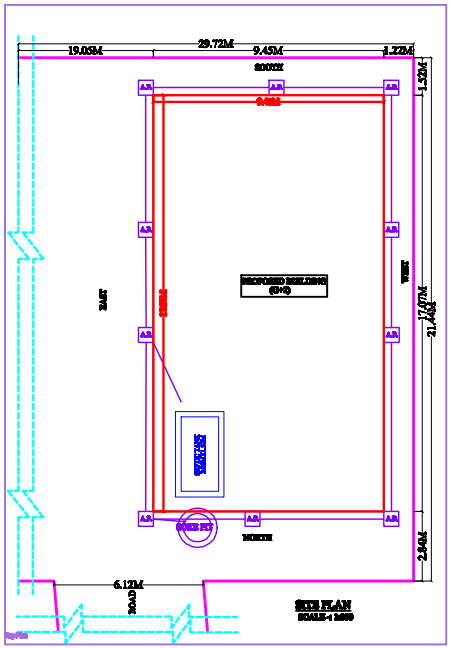

GENERAL SPECIFICATION :-

FOUNDATION	: PLAIN CONCRETE CONCRETE AS PER DESIGN. : R.C.C. COLUMN FOOTING & COLUMN AS PER : STRUCTURAL DESIGN.
SUPER STRUCTURE	: R.C.C. COLUMN AND BEAM AS PER STRUCTURAL DESIGN. : 9.0CM THK. EXTERNAL WALL & 4.5CM THK. PARTITION WALL. : 1:6 CEMENT MORTAR. : R.C.C. ROOF SLAB AS PER STRUCTURAL DESIGN.
SLAB	: CP-S FLOORING ON R.C.C. SLAB ALL OVER FLOOR
INTERNAL FINISH	: WHITE WASHING OVER CEMENT PLASTER
SANITARY	: VITRIOUS CHAINA SANITARY WARE : G.I. PIPE WATER SUPPLY. : C.I. PIPE FOR DRAINAGE.
DOORS & WINDOWS	: AS PER SCHEDULE.
ELECTRICAL	: COPPER CONDUCTOR WIRE/PVC CONDUIT.

PROPOSED RESIDENTIAL BUILDING FOR :

1. MR.ASHOK KUMAR KHEMKA S/O DEEPAK KHEMKA

PLOT NO.	: 202, (A to D)
KHATA NO.	: 202
P.S	: GOLABELA
TENSA NO	: 1132
WARD NO	: 14
MOUZA	: JUGSALAI
DISTRICT	: EAST SINGHBHUM

ALL FLOOR PLAN SECTION & ELEVATION ENCL.

SCALE : 1:100, 1:200

SIGNATURE OF ARCHITECT / ENGINEER

SHEET NO.- 1 OF 1

SIGNATURE OF OWNER

APPROVED AUTHORITY

SCHEDULE OF OPENINGS

MKD.	SIZE	DESCRIPTION
D	1.07MX 2.13M	Panelled single flutter door.
D1	0.91MX 2.13M	Panelled single flutter door.
D2	0.76MX 2.13M	Panelled single flutter door.
W	1.52MX 1.22M	Glazed steel framed window 3. shutt.
W1	1.52MX 1.22M	Glazed steel framed window 3. shutt.
W2	1.22MX 1.07M	Glazed steel framed window 3. shutt.
WX	1.22MX 1.07M	Glazed steel framed window 3. shutt.
V	0.61MX 0.61M	Ventilator