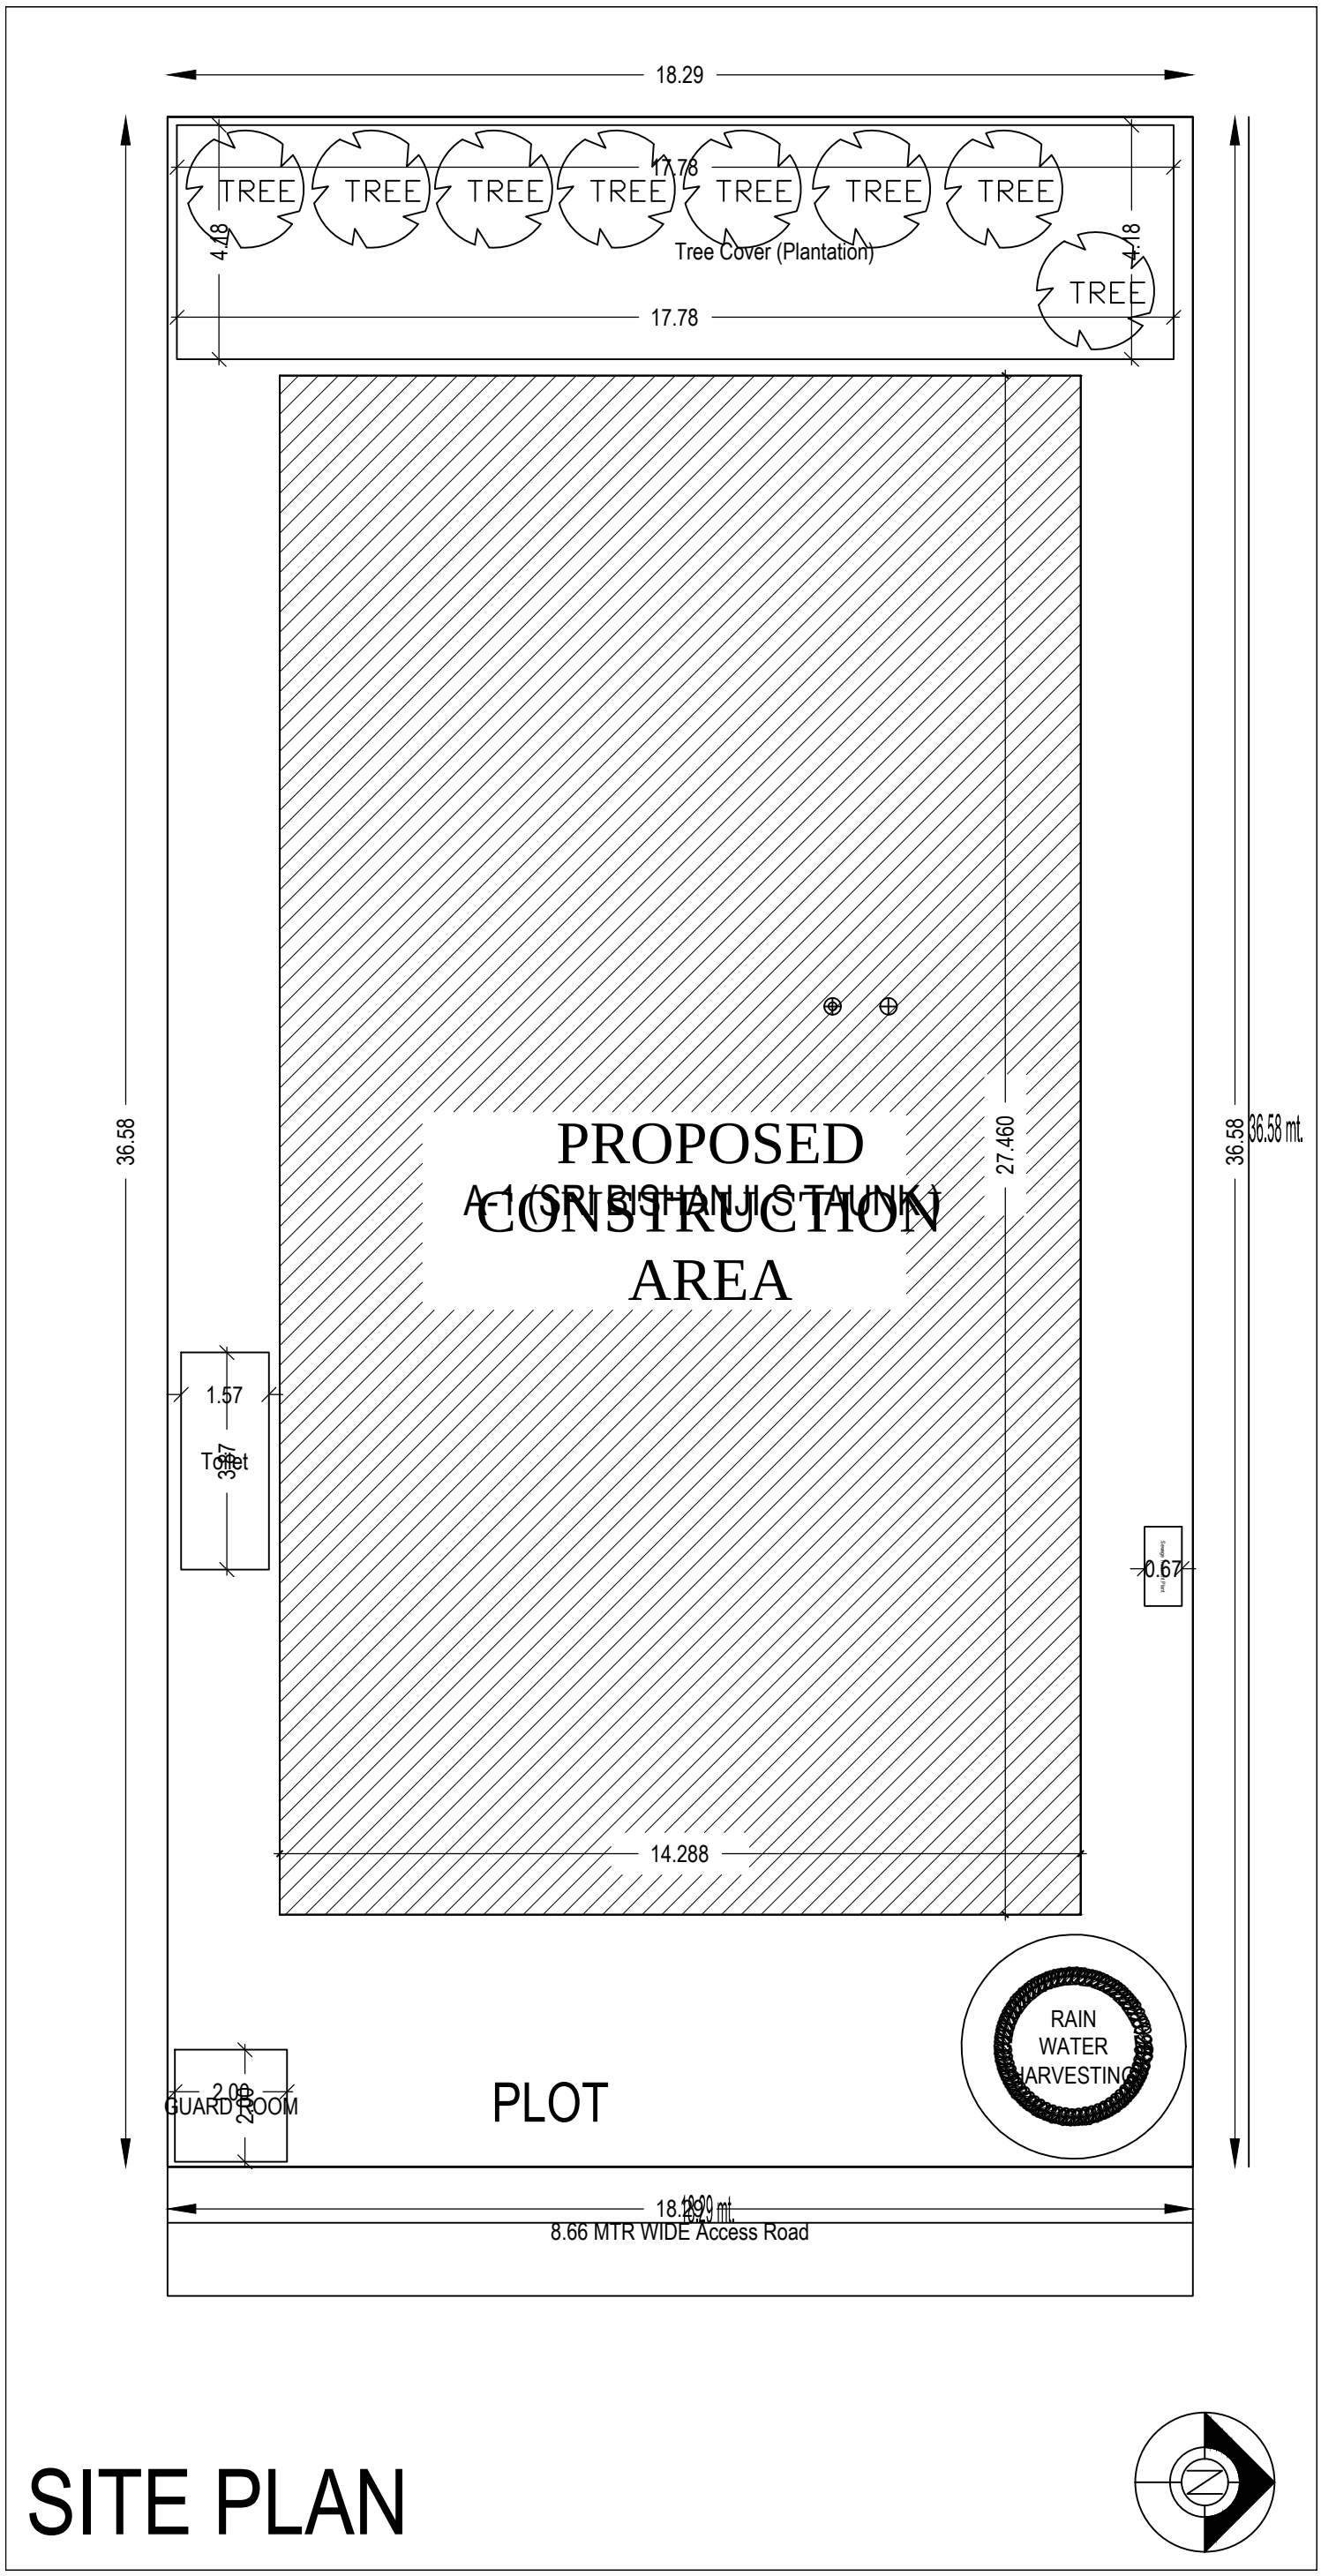
18.29
TREE
TREE
TREE
TREE
TREE
TREE
TREE
17.78
4.18
Tree Cover (Plantation)
4.18
TREE
17.78
36.58
36.58
36.58 mt.
PROPOSED
CONSTRUCTION
AREA
27.460
1.57
Toilet
3.87
0.67
14.288
RAIN
WATER
HARVESTING
PLOT
2.08
GUARD ROOM
2.08
18.29
8.66 MTR WIDE Access Road

SITE PLAN