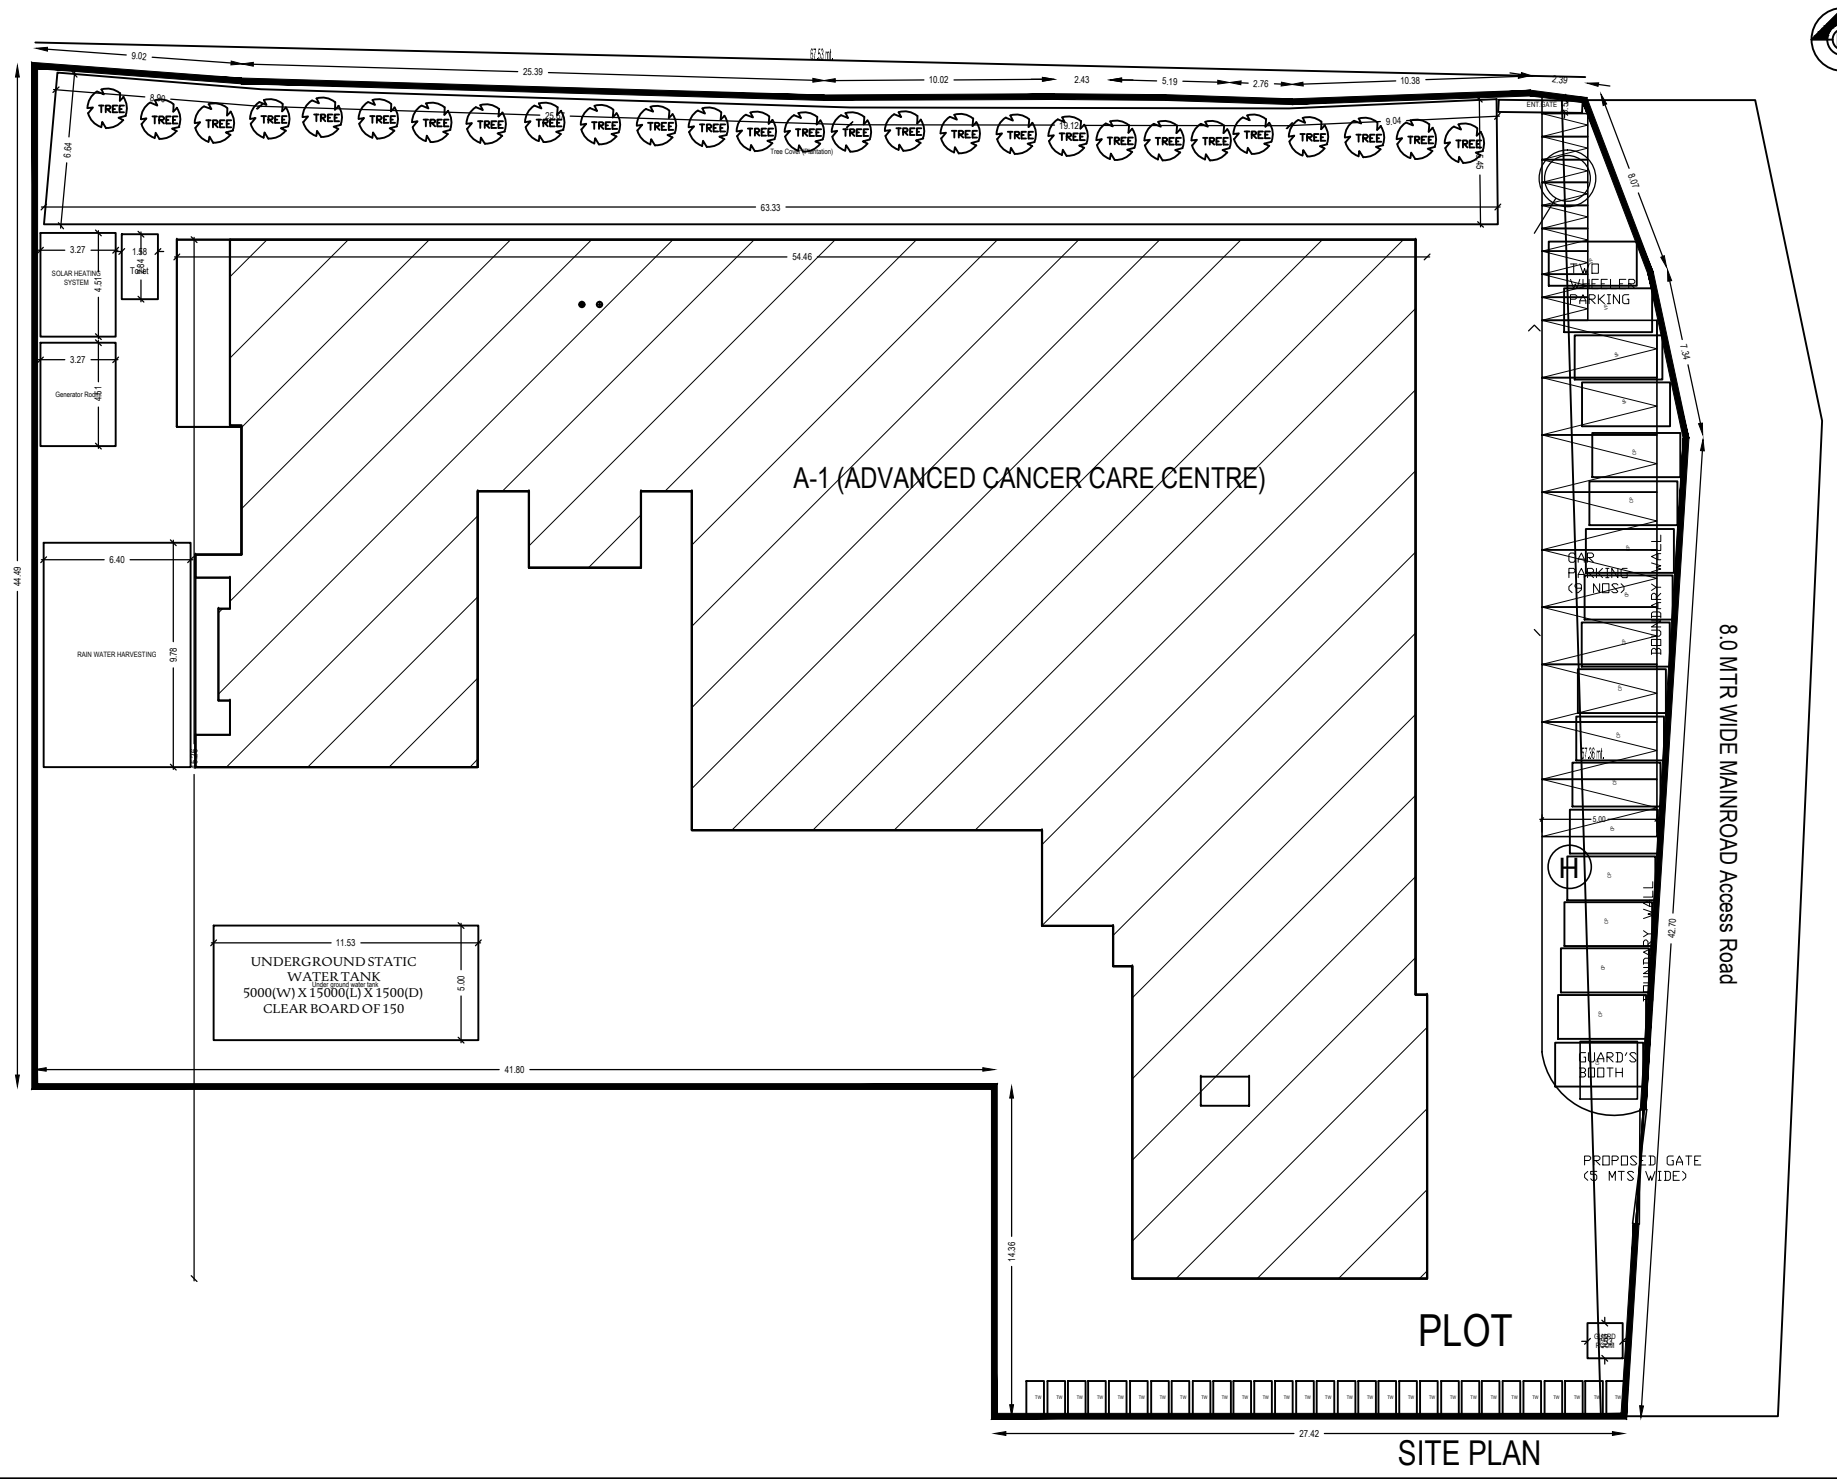
A-1 (ADVANCED CANCER CARE CENTRE)
SOLAR HEATING SYSTEM
Toilet
Generator Room
RAIN WATER HARVESTING
UNDERGROUND STATIC WATER TANK
5000(W) X 15000(L) X 1500(D)
CLEAR BOARD OF 150
TWO WHEELER PARKING
CAR PARKING (9 NOS)
BOUNDARY WALL
GUARD'S BOOTH
PROPOSED GATE (5 MTS WIDE)
8.0 MTR WIDE MAINROAD Access Road
PLOT
SITE PLAN