Project Title :SUN N DEW PROJECTS PVT LTD

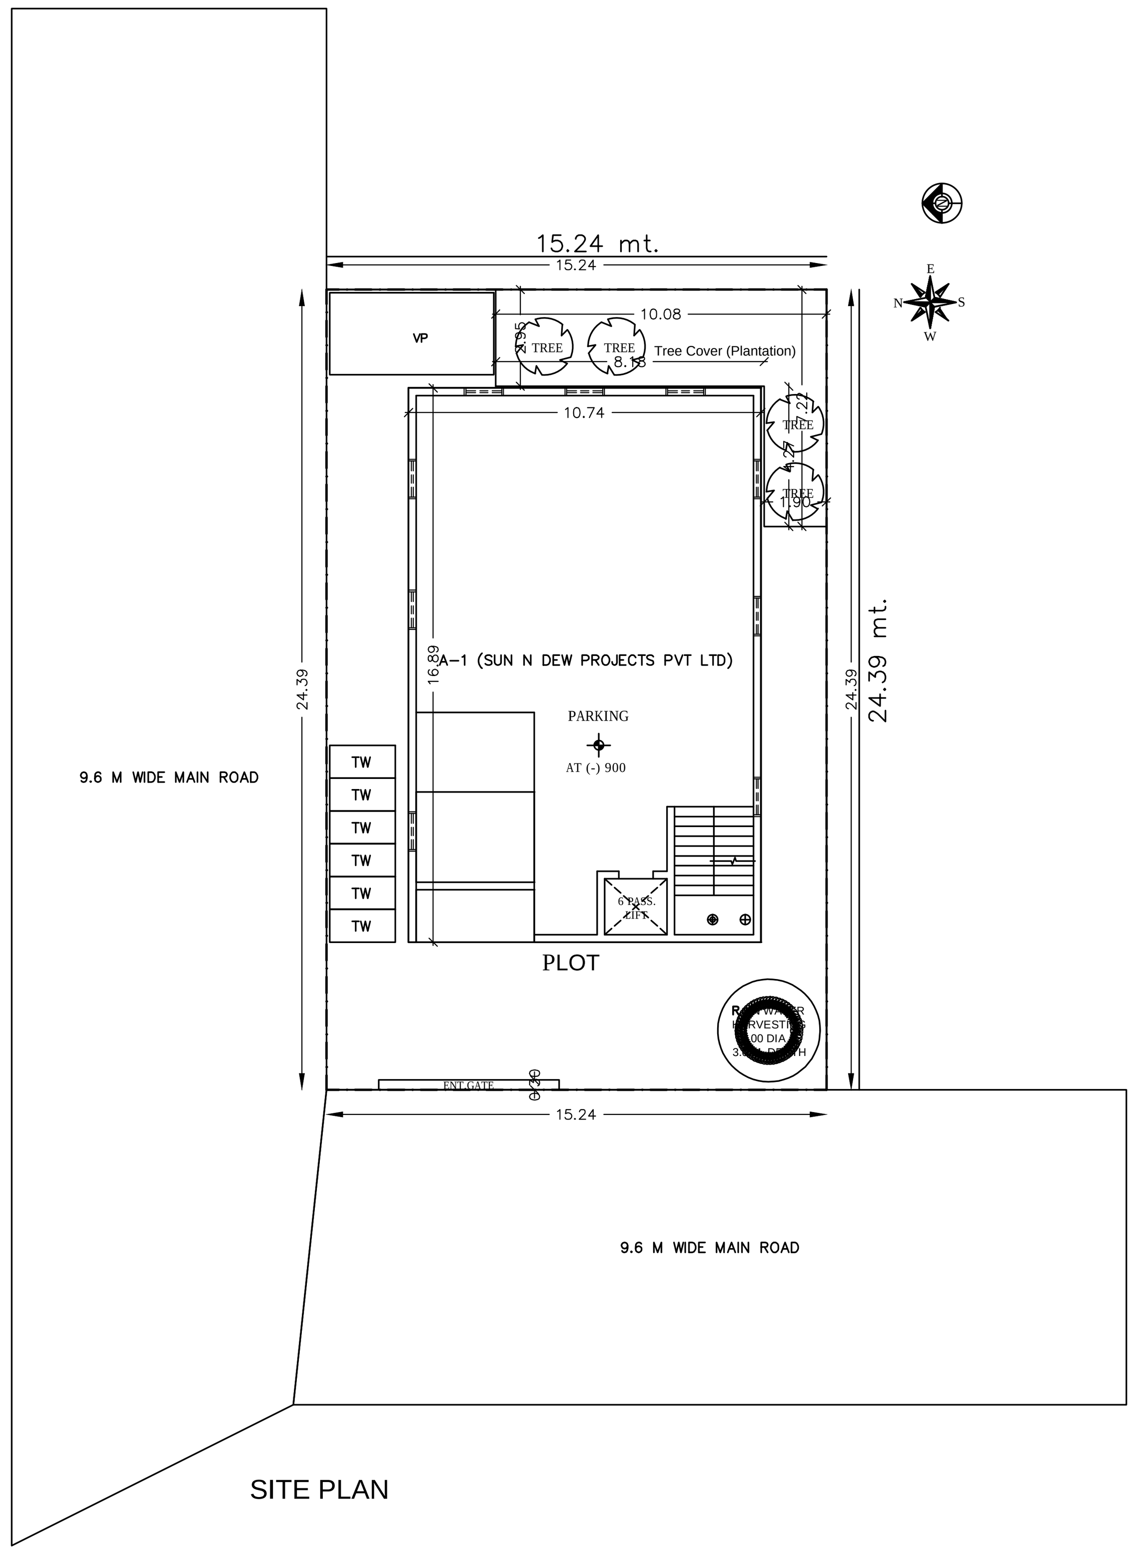

SITE PLAN

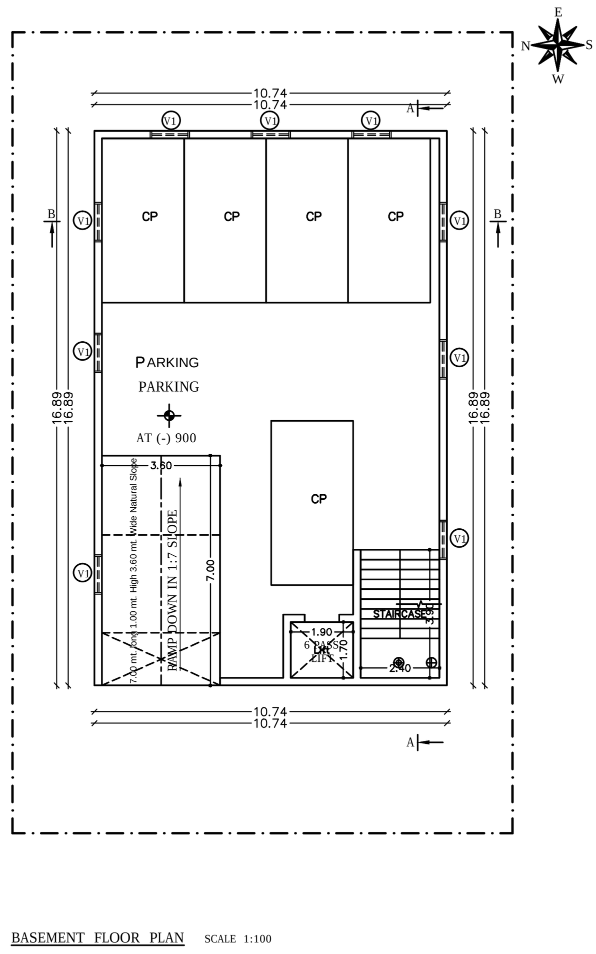

BASEMENT FLOOR PLAN

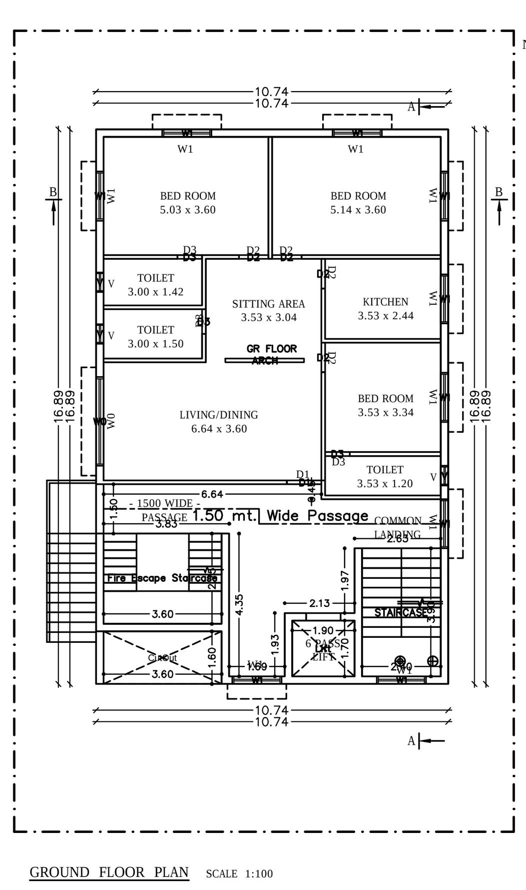

GROUND FLOOR PLAN

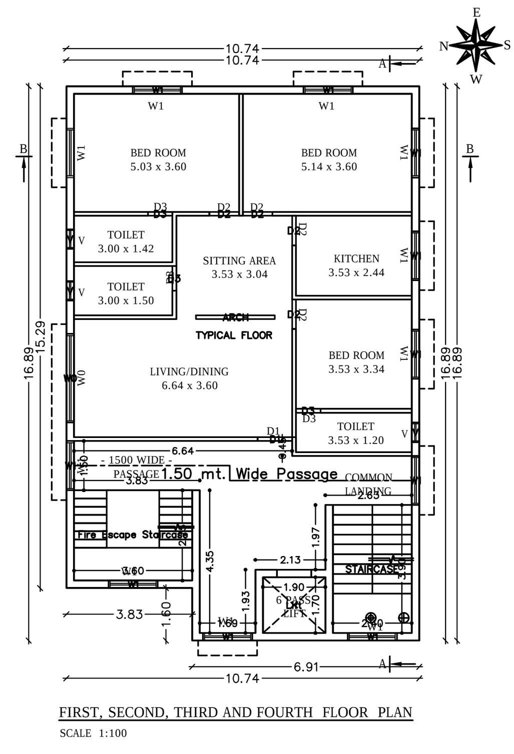

TYPICAL – 1, 2, 3& 4 FLOOR PLAN

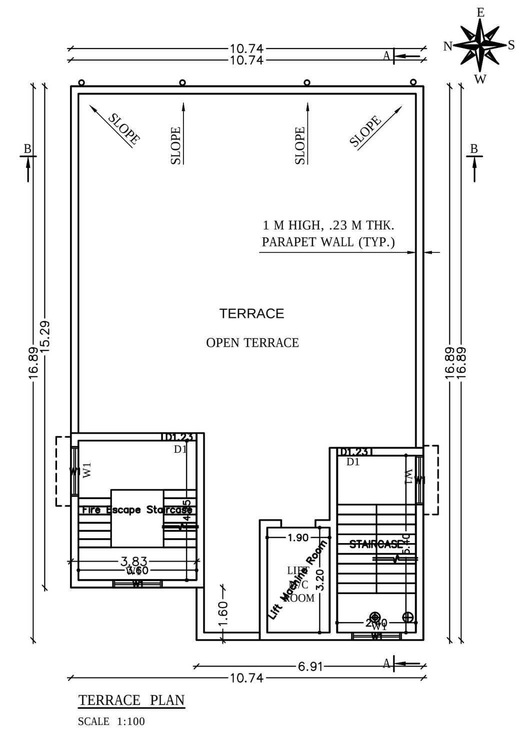

TERRACE FLOOR PLAN

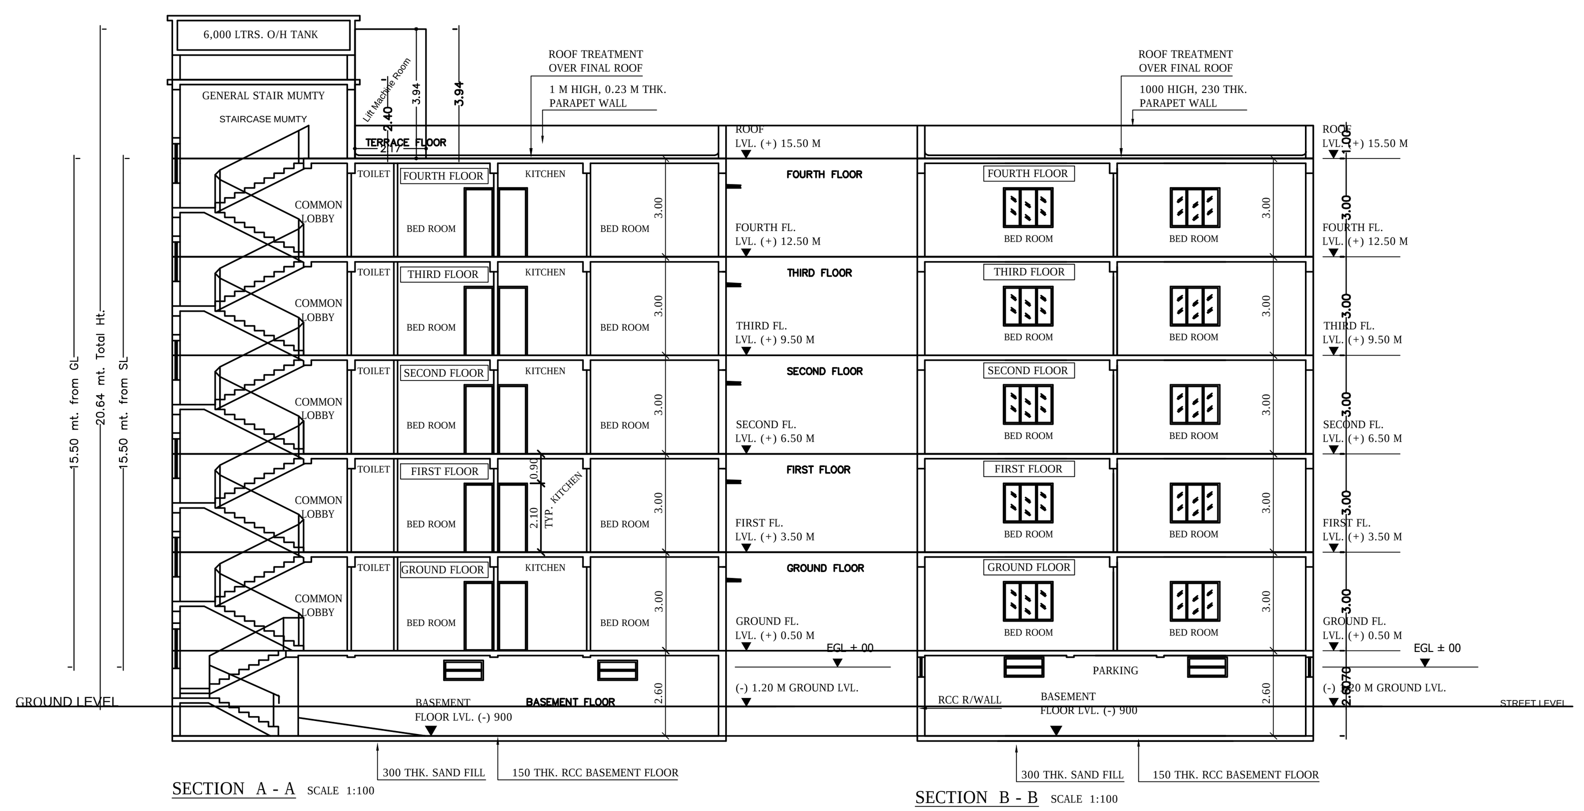

SECTION

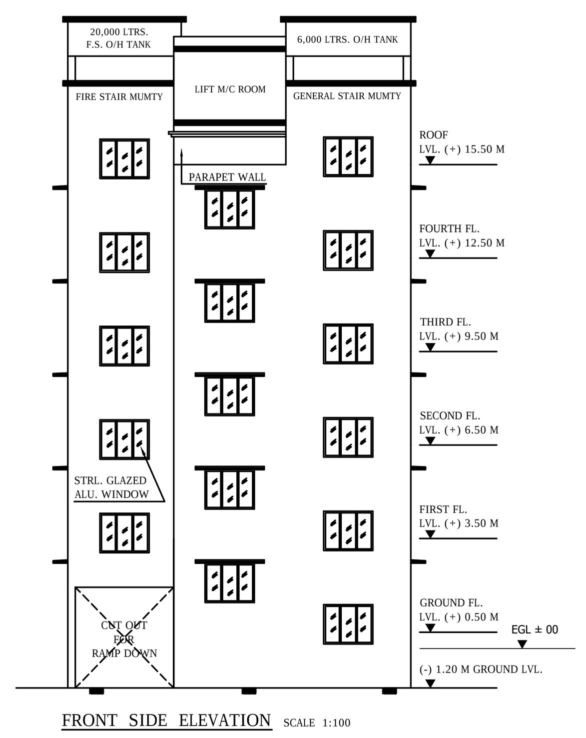

Elevation 1 Detail

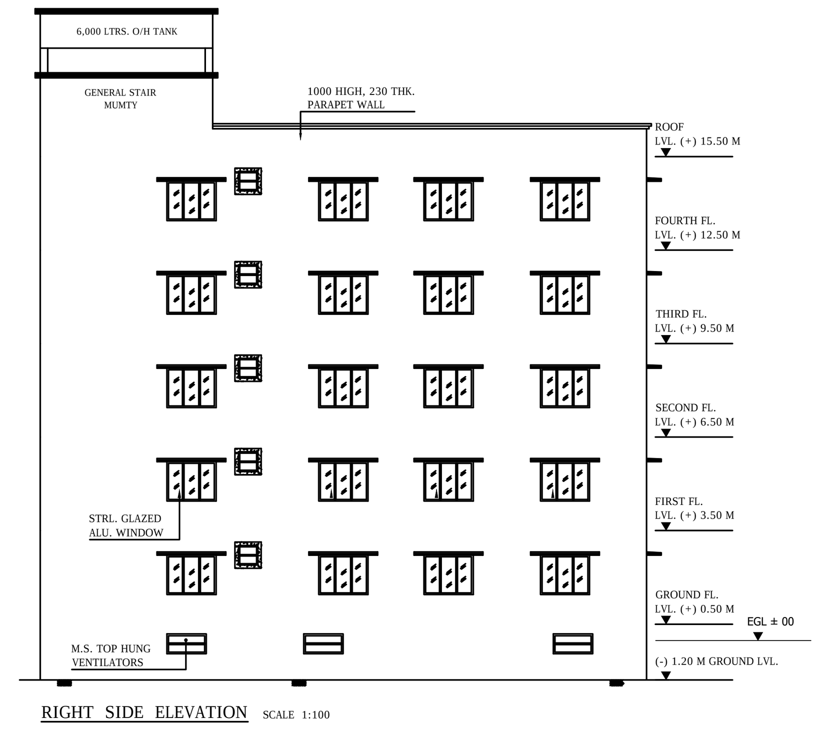

Elevation 2 Detail

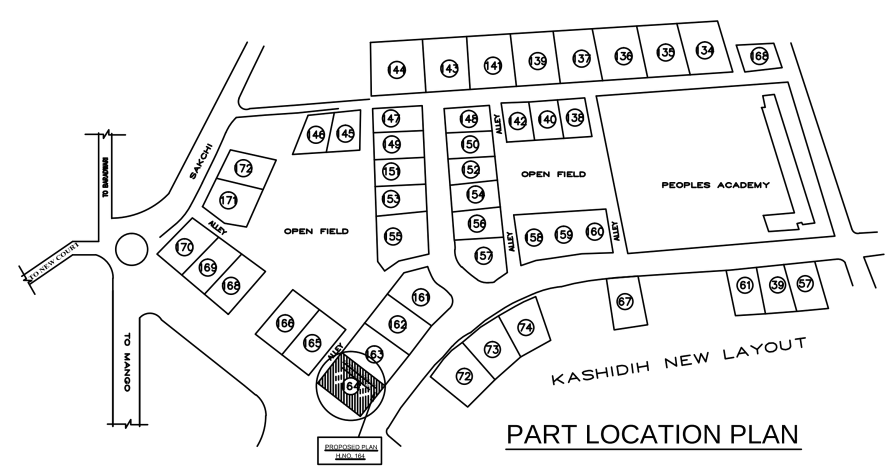

Location Plan

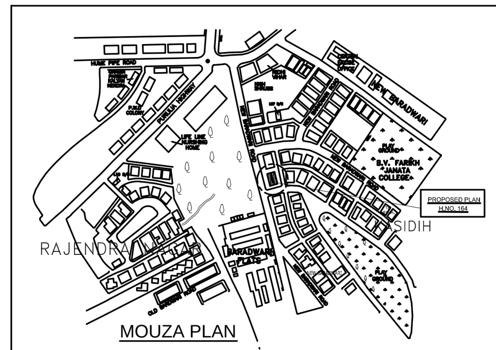

Key Plan

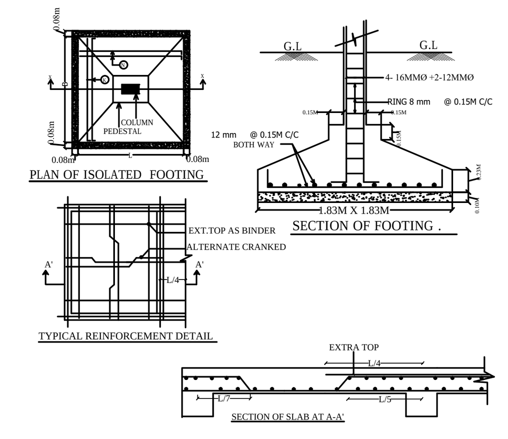

Structure Detail

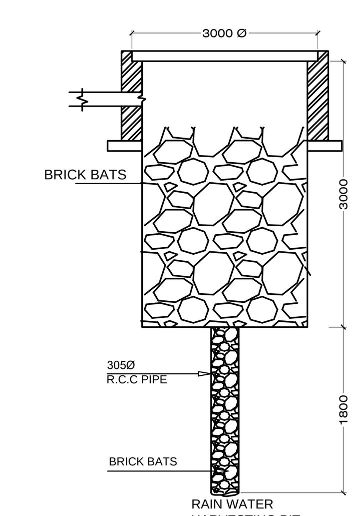

Rain Water Storage Tank Detail

A (SUN N DEW PROJECTS PVT LTD)

Building :A (SUN N DEW PROJECTS PVT LTD)