JAMSHEDPUR.
SITE PLAN OF R.C. CHURCH "N" ROAD BISTUPUR
SHOWING THE PROPOSED PRIEST'S RESIDENCE. MKD IN RED.
SCALE : 1" = 33'-0"

NOTE: PROPOSAL SHOWN THUS
STRUCTURE TO BE DEMOLISHED. SHOWN THUS

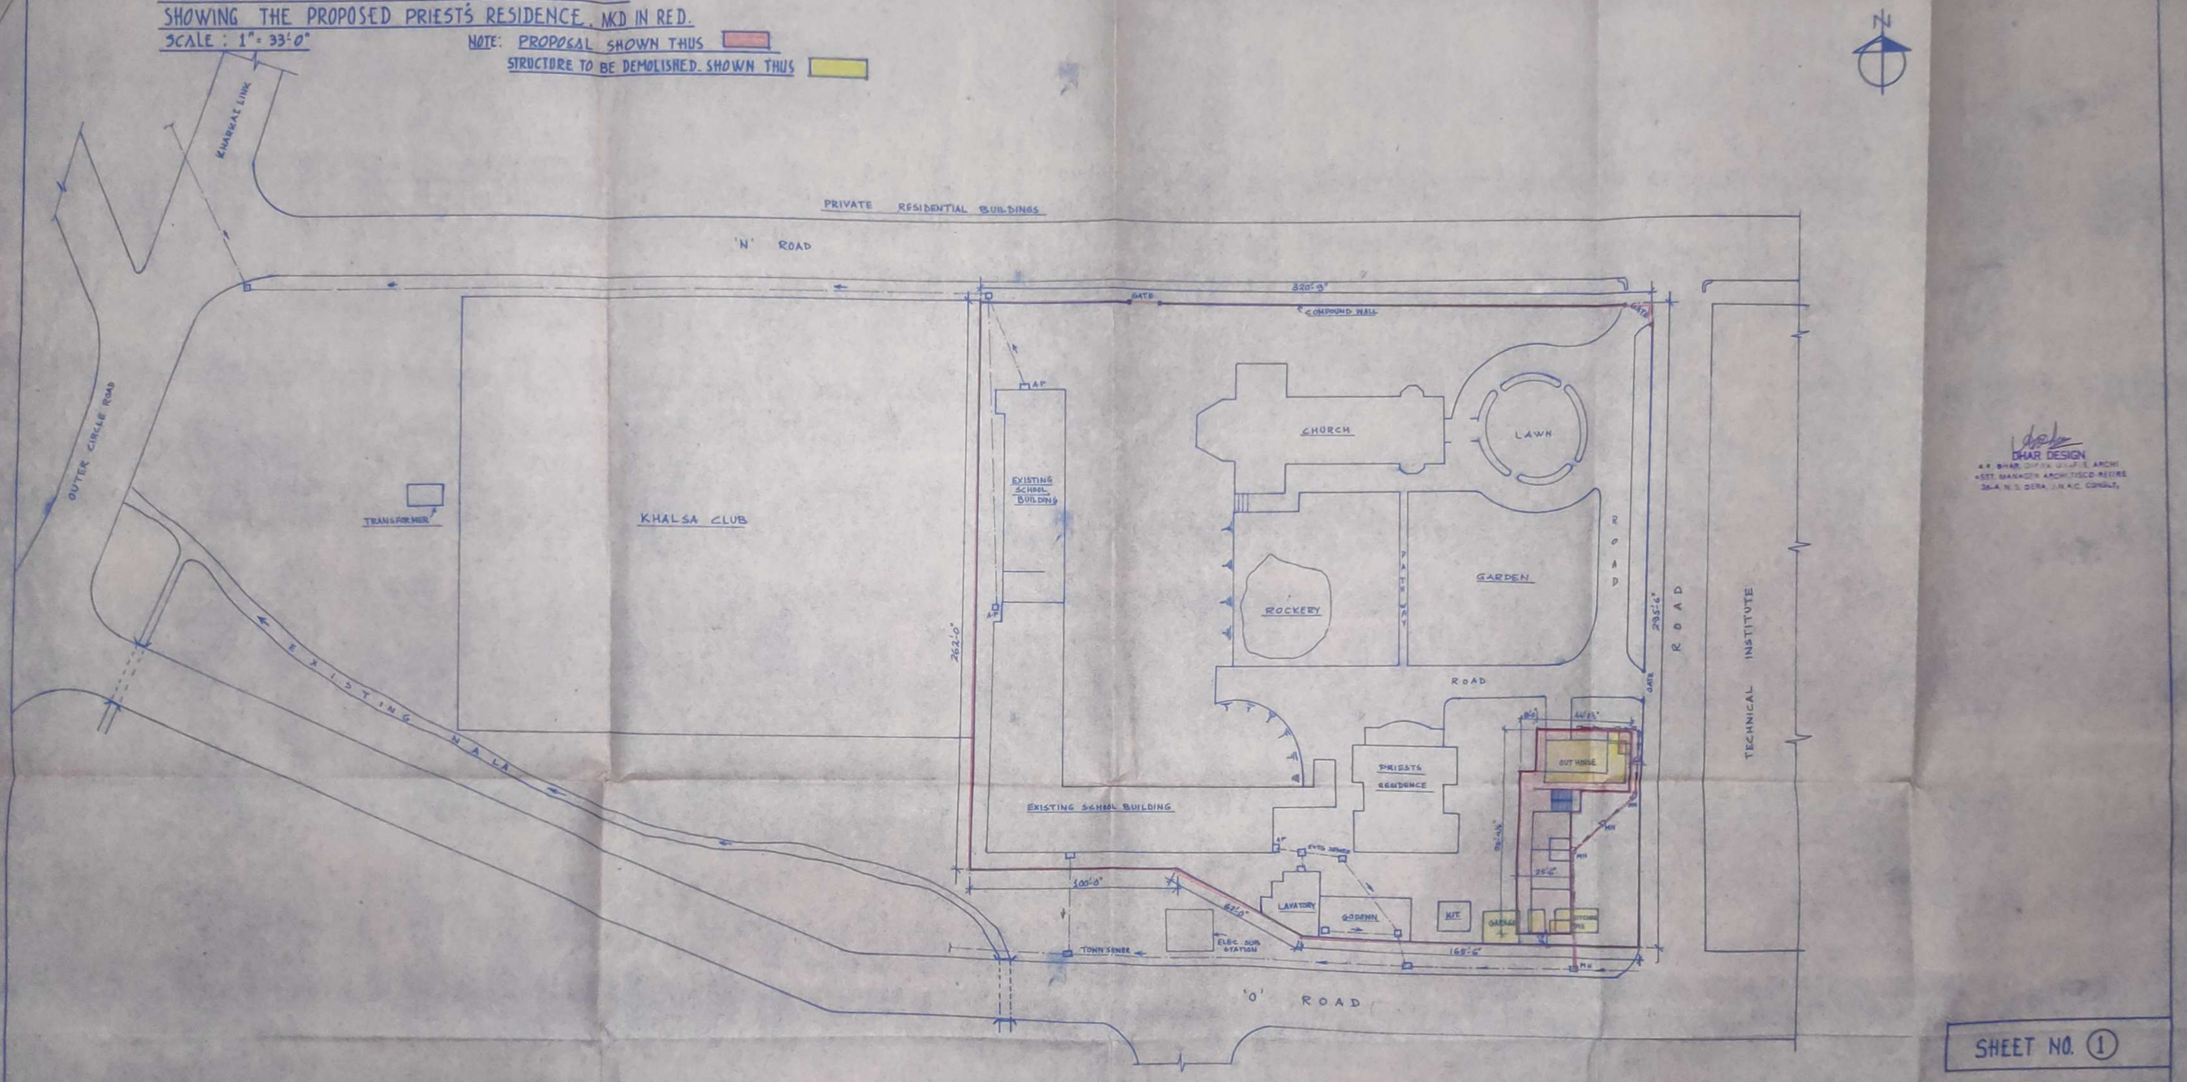

DHAR DESIGN
A.P. DHAR DIPLM. (A.I.A.) F.S. ARCHI
+SST. MANAGER ARCHITECO-REDIFF
36A, N.S. DERA, J.N.A.C. CONSULT.

SHEET NO. 1

Technically Approved
ASSISTANT ENGINEER
J.N.A.C. JAMSHEDPUR

DIOCESE OF JAMSHEDPUR
Vicar General
LESSEE
BISHOP OF JAMSHEDPUR
JAMSHEDPUR DIOCESE

APPROVED
SPECIAL OFFICER
J.N.A.C.