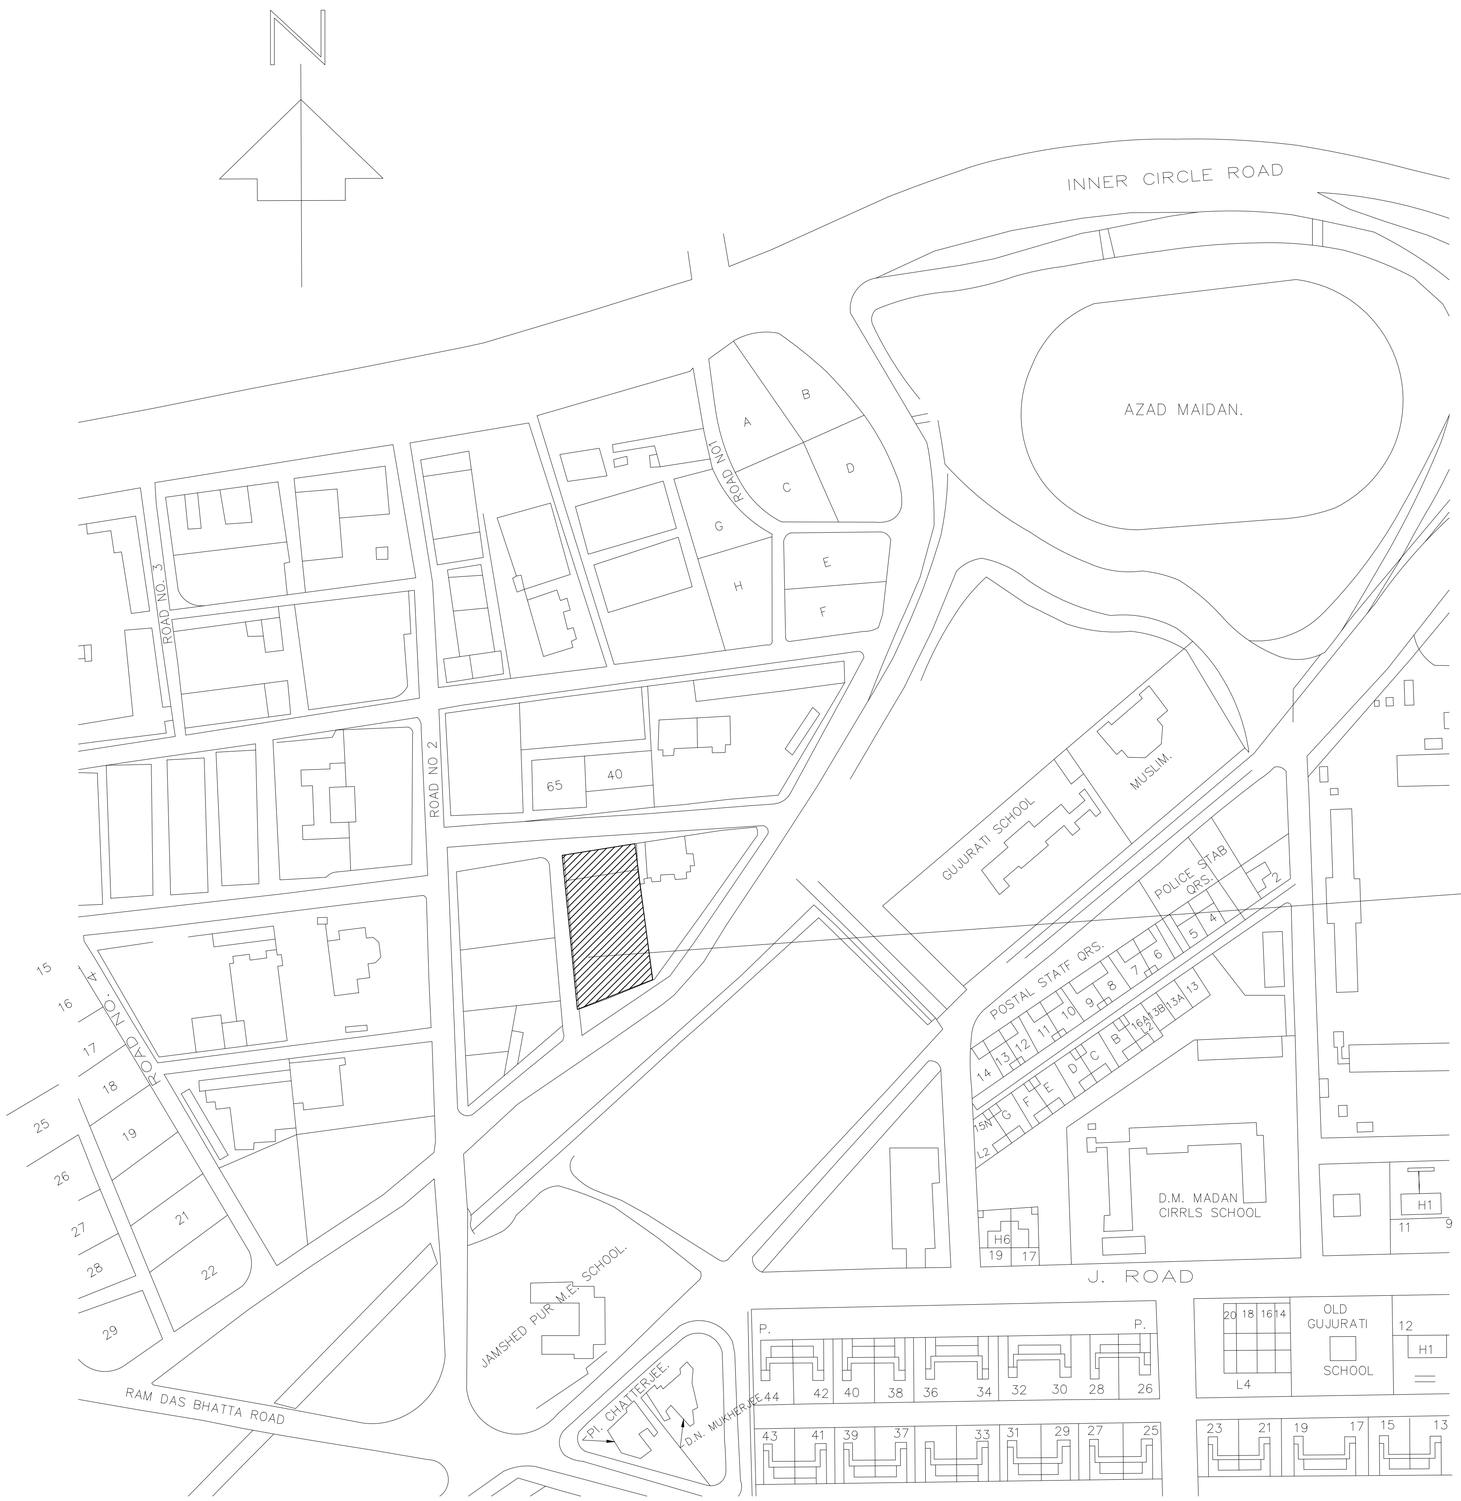

PROPOSED PLOT

LOCATION PLAN

NOT TO SCALE