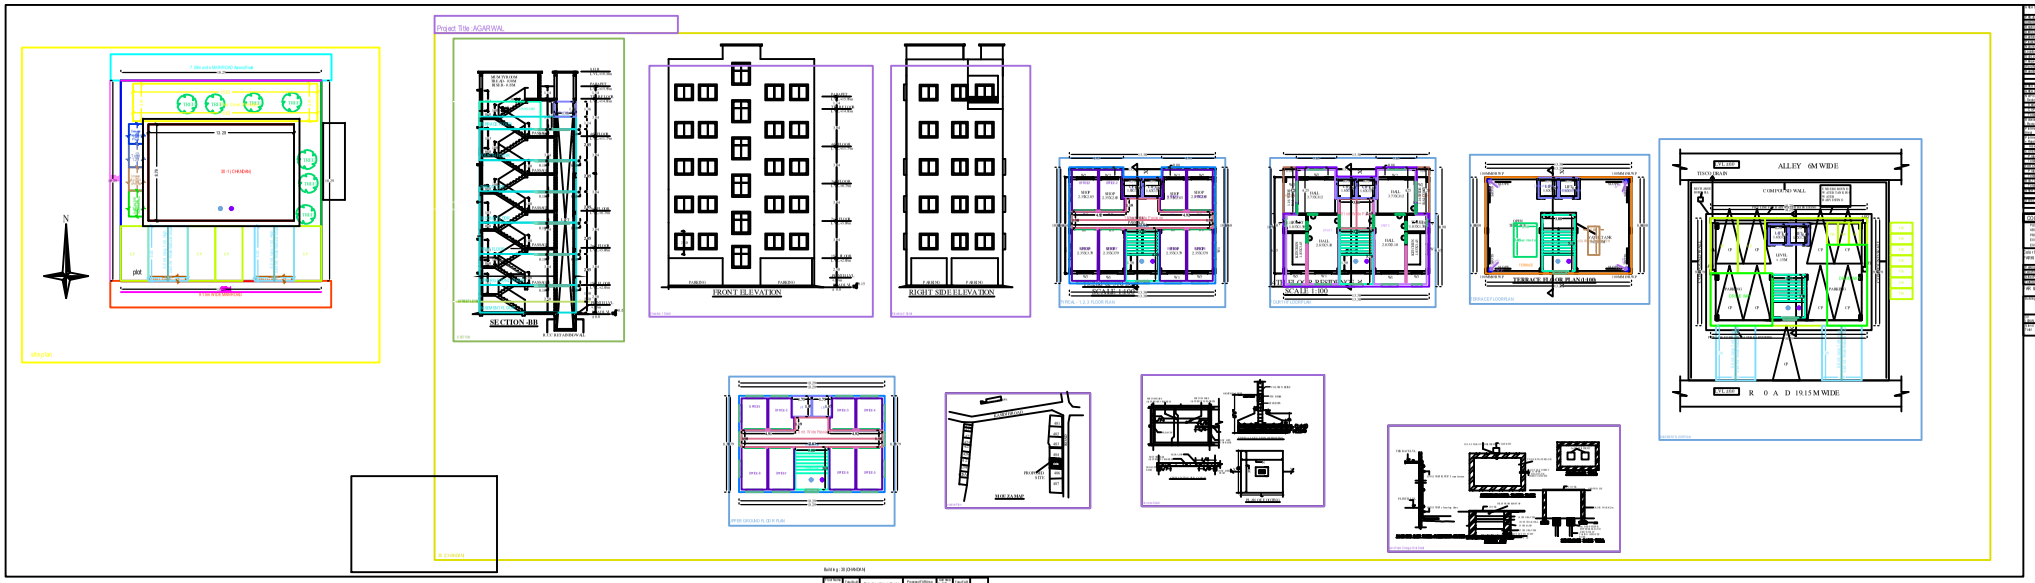
Project Title :AGARWAL
SITE PLAN
SECTION-BB
FRONT ELEVATION
RIGHT SIDE ELEVATION
SCALE 1:100
TYPICAL 1, 2, 3 FLOOR PLAN
SCALE 1:100
TYPICAL 4 FLOOR PLAN
SCALE 1:100
TERRACE FLOOR PLAN
ALLEY 6M WIDE
R O A D 19.15 M WIDE
SITE PLAN
SITE LOCATION
PROPOSED SITE
SECTION
PLAN
SECTION
PLAN
SECTION
PLAN