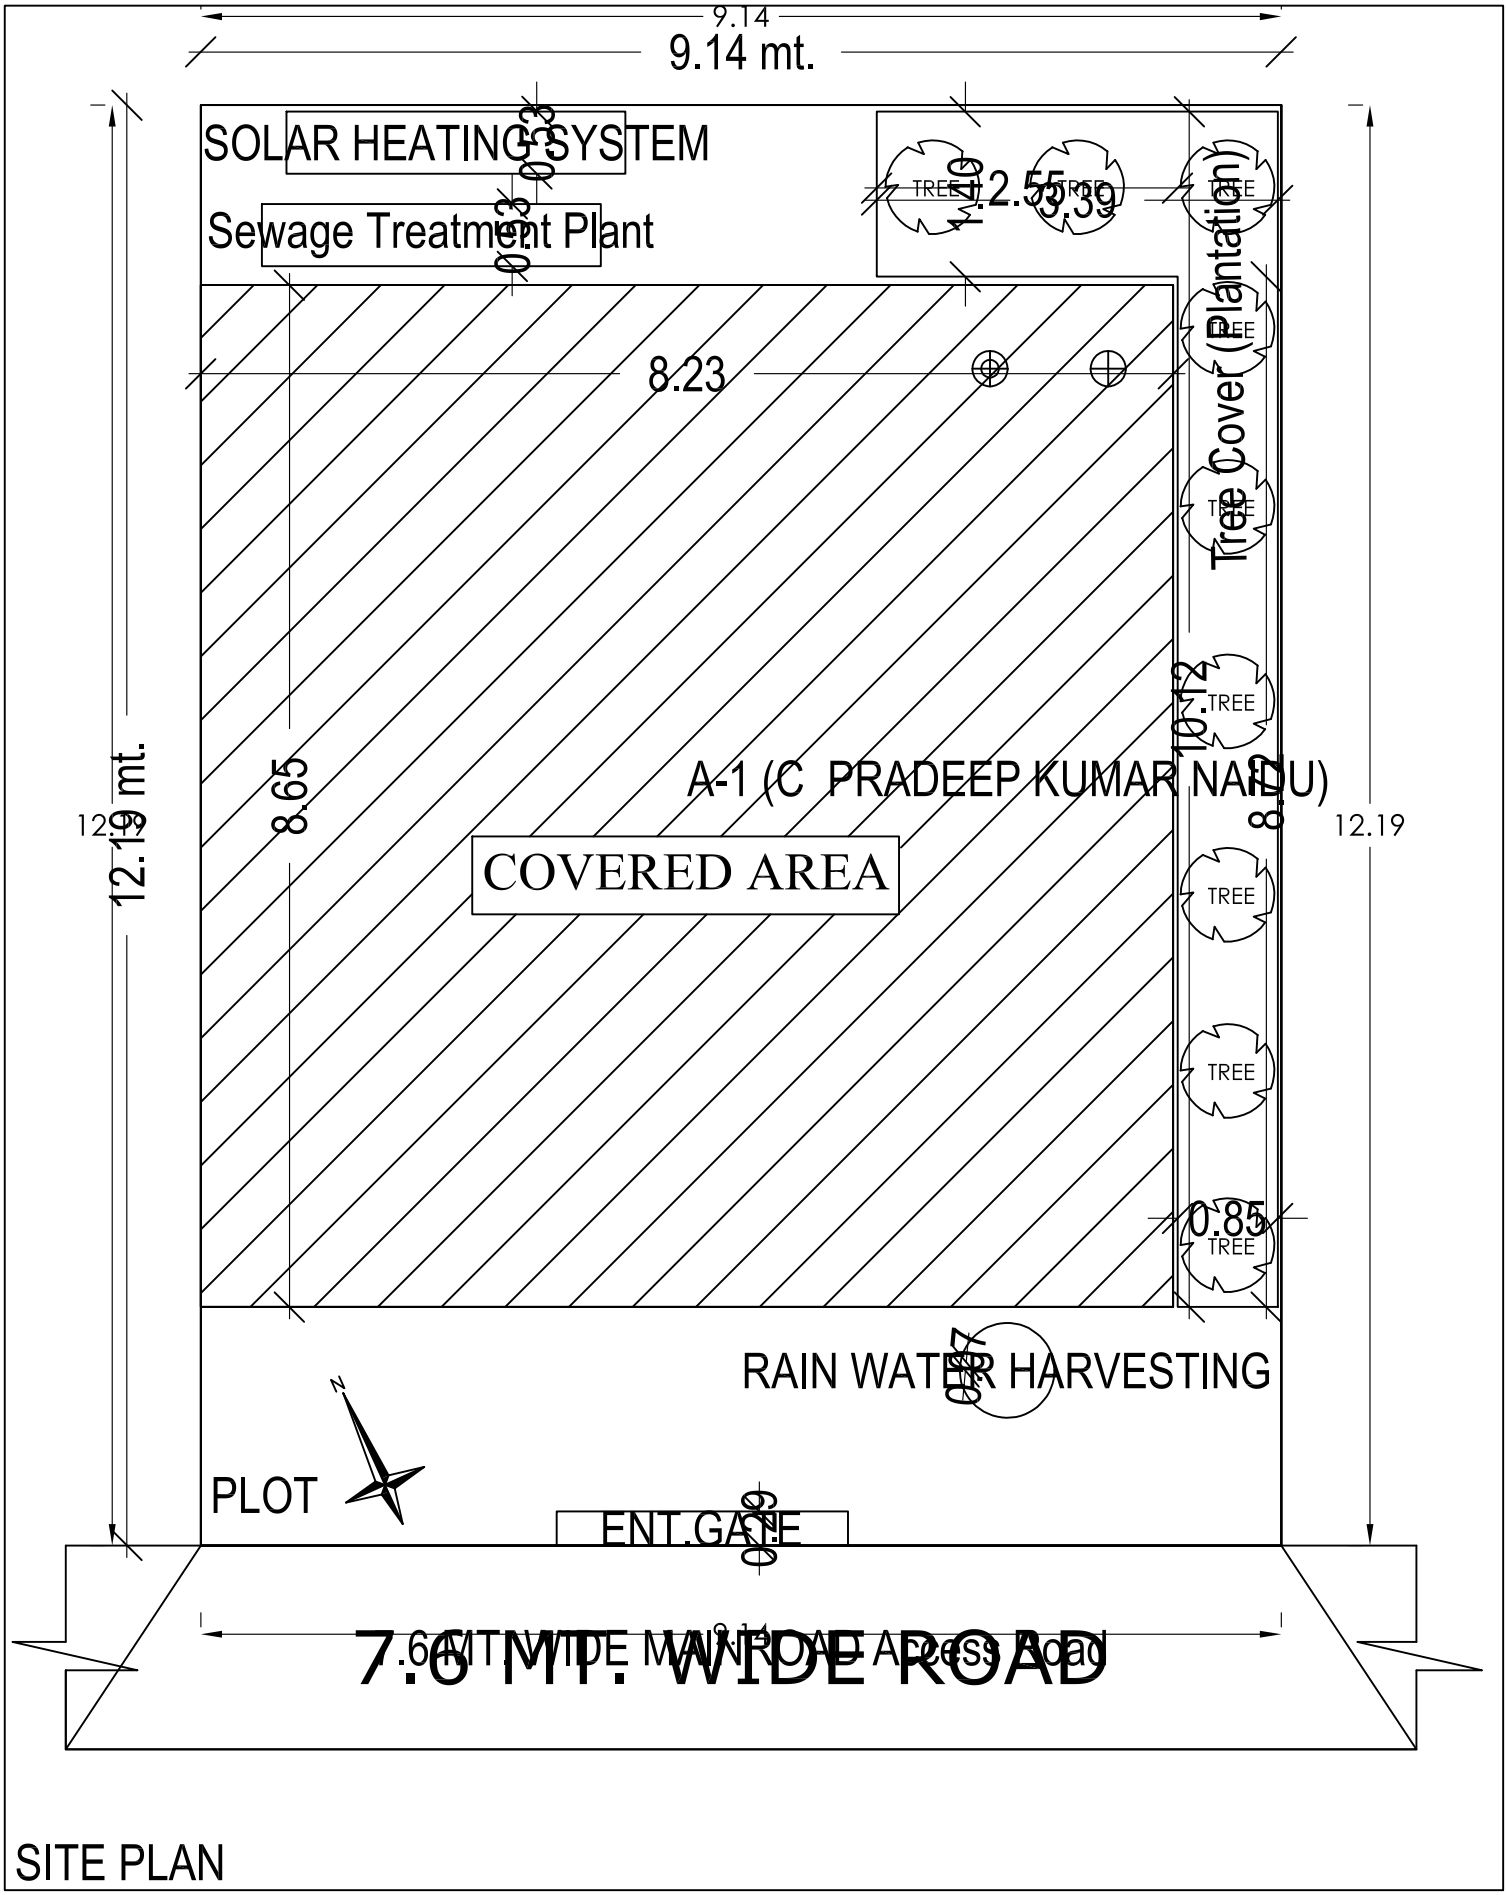
9.14
9.14 mt.
SOLAR HEATING SYSTEM
Sewage Treatment Plant
0.33
0.33
1.40
2.55
3.39
TREE
TREE
TREE
8.23
Tree Cover (Plantation)
TREE
TREE
TREE
TREE
TREE
TREE
10.12
8.12
12.19 mt.
12.19
8.65
A-1 (C PRADEEP KUMAR NAIDU)
COVERED AREA
12.19
0.85
RAIN WATER HARVESTING
0.87
N
PLOT
ENT.GATE
0.90
9.14
7.6 MT. WIDE MAIN ROAD Access Road
7.6 MT. WIDE ROAD

SITE PLAN