Project Title :SHIV SHANKAR SINGH

A-1 (SHIV SHANKAR SINGH)

Building :A (SHIV SHANKAR SINGH)

Floor Name	Total Built-Up Area (Sq.mt.)	Deductions (Area in Sq.mt.)			Proposed FAR Area (Sq.mt.)	Add Area in FAR (Sq.mt.)	Total FAR Area (Sq.mt.)	Tenet(No.)
		Accessory Use	Parking	Ramp		Stair		
Ground And Parking Floor	7.1.52	8.31	46.86	0.00	14.36	14.36	14.36	00
First Floor	7.1.52	0.00	0.00	7.1.52	0.00	0.00	7.1.52	01
Second Floor	7.1.52	0.00	0.00	7.1.52	0.00	0.00	7.1.52	00
Terrace Floor	0.00	0.00	0.00	0.00	0.00	0.00	0.00	00
Total	21.4.57	8.31	46.86	14.104	14.36	57.40	01	
Total Number of Storey Buildings	1							
Total	21.4.57	8.31	46.86	14.104	14.36	57.40	01	

SCHEDULE OF JOINERY:

BUILDING NAME	NAME	LENGTH	HEIGHT	NOS
A (SHIV SHANKAR SINGH)	D2	0.75	2.10	02
A (SHIV SHANKAR SINGH)	D2	0.90	2.10	05
A (SHIV SHANKAR SINGH)	D1	1.20	2.10	04
Total	-	-	-	11

SCHEDULE OF JOINERY:

BUILDING NAME	NAME	LENGTH	HEIGHT	NOS
A (SHIV SHANKAR SINGH)	V	0.60	1.00	02
A (SHIV SHANKAR SINGH)	W	1.20	1.20	04
A (SHIV SHANKAR SINGH)	W2	1.50	1.20	06
A (SHIV SHANKAR SINGH)	W1	1.75	1.20	04
Total	-	-	-	16

Unit(s) LIA Table for Building :A (SHIV SHANKAR SINGH)
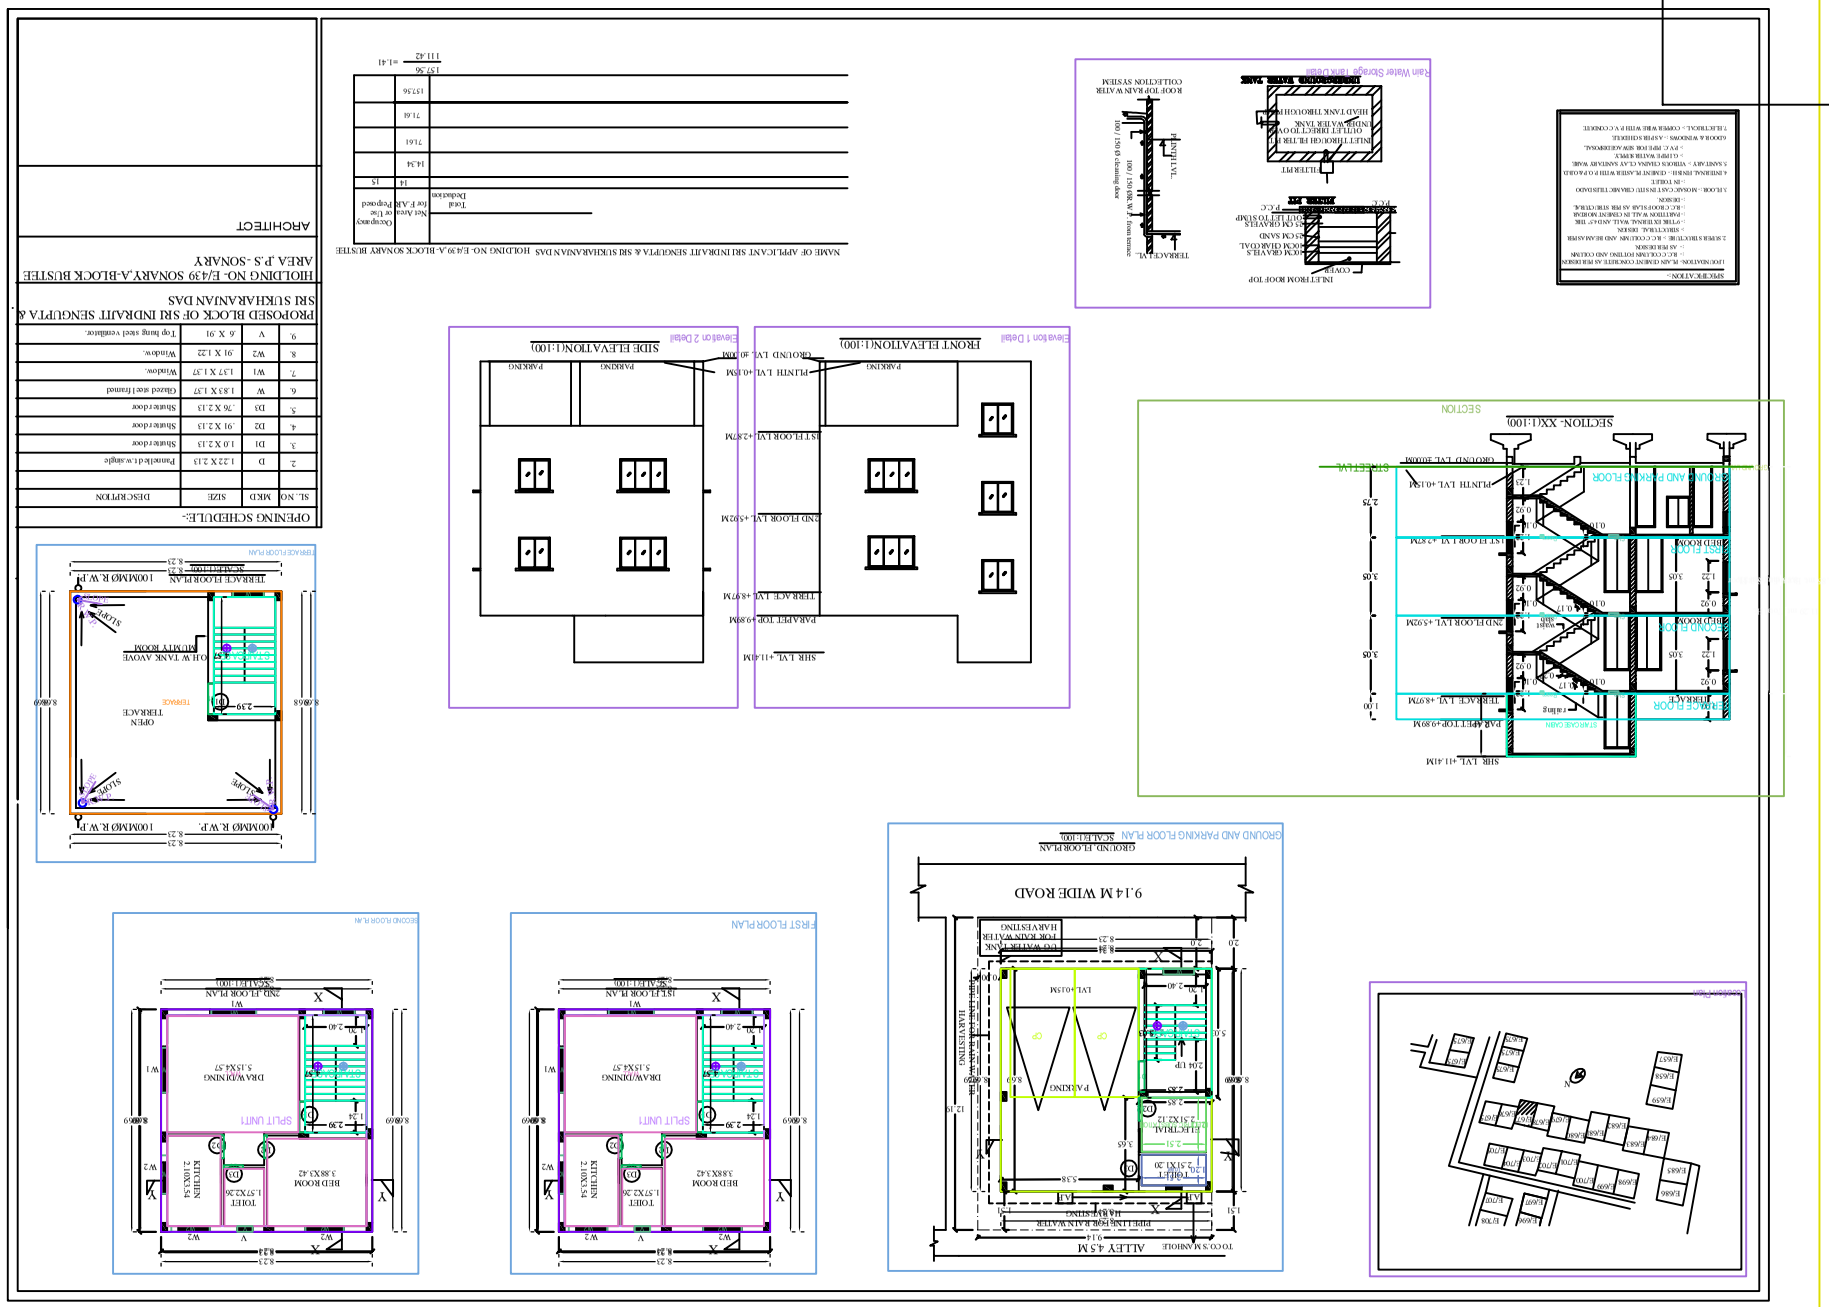
FLOOR	Name	Unit(s) Type	Unit(s) Area	Carpet Area	No. of rooms	No. of Tenements
FIRST FLOOR	-	-	-	-	-	-
GRAND FLOOR	SHOP UNIT	FLAT	127.98	33.77	10	1
Total	-	-	127.98	33.77	10	1