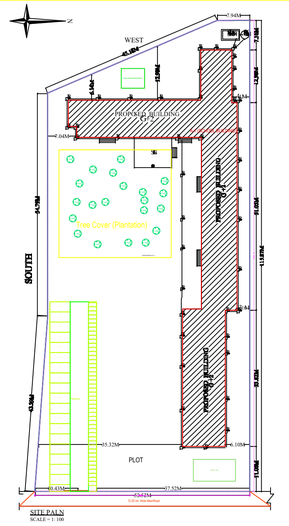

SCHEDULE OF OPENINGS			
SL.NO.	MUrk	SIZE	DESCRIPTIN
1.	G/G	1.66 X 2.13	Grill gate
2.	D	1.07 X 2.13	Panelled i/wingle shutter door
3.	D1	0.91 X 2.13	Panelled i/wingle shutter door
4.	D2	0.76 X 2.13	Panelled i/wingle shutter door
5.	W	1.52 X 1.22	Glazed steel framed window 4sheet.
6.	W1	1.22 X 1.22	Glazed steel framed window 2 sheet.
7.	W2	1.07 X 1.22	Glazed steel framed window 2 sheet.
8.	R.S.	As Per Site	Rolling Shutter
9.	V	0.61 X 0.61	Ry/long steel ventilator.

GENERAL SPECIFICATION :-

FOUNDATION : PLAIN CEMENT CONCRETE AS PER DESIGN.
SUPERSTRUCTURE : RC C COLUMN AND BEAM AS PER STRUCTURAL DESIGN.
WALLS & PARTITION WALLS : 230 MM THICK BRICK WALL & 110 THK PARTITION WALL.
INTERNAL FINISH : WHITE WASHED OVER CEMENT PLASTER
SANITARY : VITRIAS CHINA SANITARY WARE
WATER SUPPLY : P.V.C. PIPE FOR DRINKING.
P.V.C. PIPE FOR DISPOSAL.
DOORS & WINDOWS : ANNEXE SCHEDULE
ELECTRICAL : CONNECTION FOR INDIVIDUAL COMMUNITY

FROM : SEO RESIDENCE TSA L.BU. R.DIN G.FO R
R. ALAT : AN PRESE SCH : 1001 L
PLO TN : 01 256,255,256,257,258,258,M-P1
R. R AIA N : 01 : 02
W. A RDN : 01 : 11

ALL FLOOR PLAN, LOCATION MAP, SITE PLAN, MOZZA MAP & RAIN WATER HARVESTING DETAILS

SIGNATURE OF ARCHITECT - ENGINEER

SCALE : 1:100 SHEET NO : 02 OF 02

APPROVED BY AUTHORITY

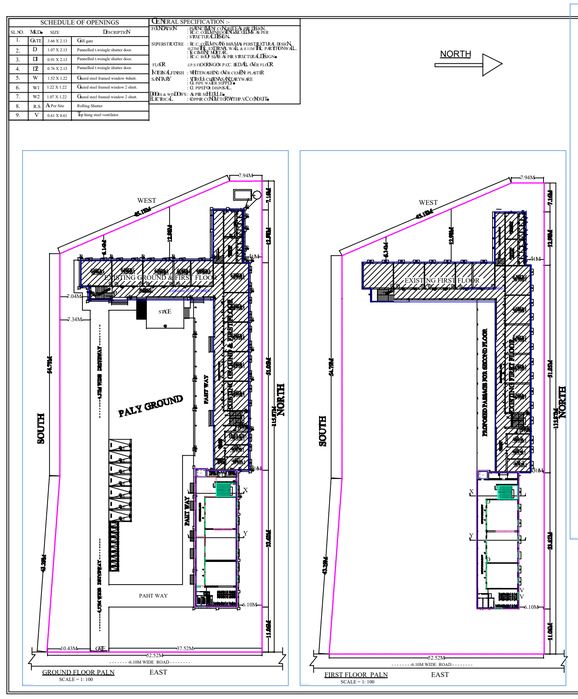

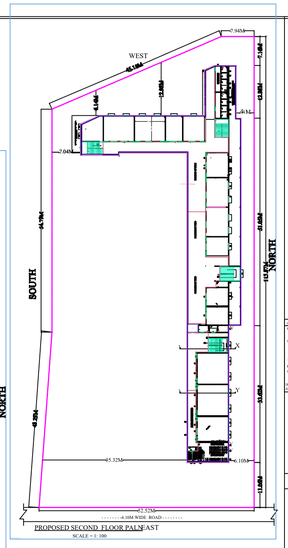

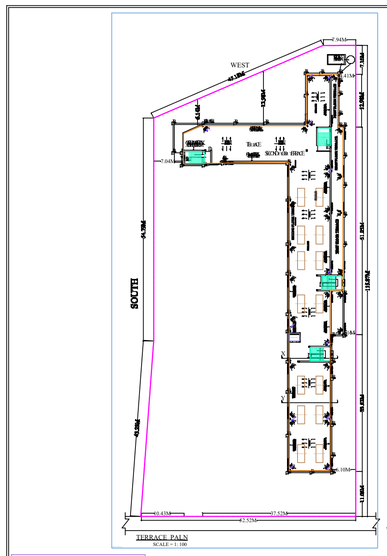

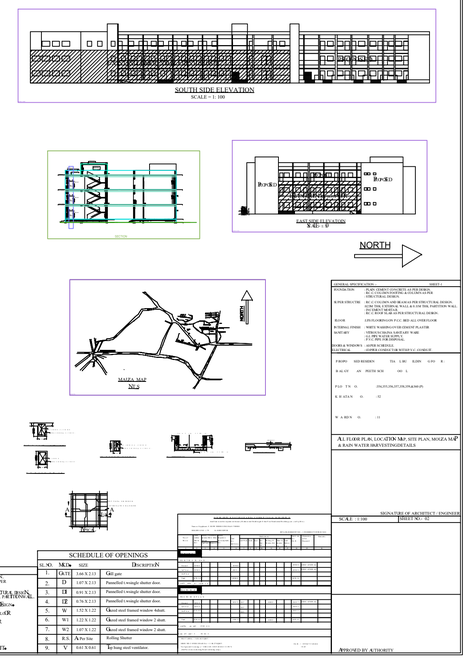

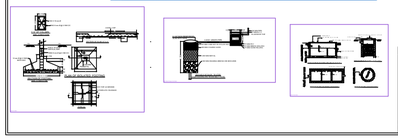

GENERAL SPECIFICATION :-

FOUNDATION : PLAIN CEMENT CONCRETE AS PER DESIGN.
SUPERSTRUCTURE : RC C COLUMN AND BEAM AS PER STRUCTURAL DESIGN.
WALLS & PARTITION WALLS : 230 MM THICK BRICK WALL & 110 THK PARTITION WALL.
INTERNAL FINISH : WHITE WASHED OVER CEMENT PLASTER
SANITARY : VITRIAS CHINA SANITARY WARE
WATER SUPPLY : P.V.C. PIPE FOR DRINKING.
P.V.C. PIPE FOR DISPOSAL.
DOORS & WINDOWS : ANNEXE SCHEDULE
ELECTRICAL : CONNECTION FOR INDIVIDUAL COMMUNITY

FROM : SEO RESIDENCE TSA L.BU. R.DIN G.FO R
R. ALAT : AN PRESE SCH : 1001 L
PLO TN : 01 256,255,256,257,258,258,M-P1
R. R AIA N : 01 : 02
W. A RDN : 01 : 11

ALL FLOOR PLAN, LOCATION MAP, SITE PLAN, MOZZA MAP & RAIN WATER HARVESTING DETAILS

SIGNATURE OF ARCHITECT - ENGINEER

SCALE : 1:100 SHEET NO : 02 OF 02

APPROVED BY AUTHORITY

SCHEDULE OF OPENINGS

SL.NO.	MUrk	SIZE	DESCRIPTIN
1.	G/G	1.66 X 2.13	Grill gate
2.	D	1.07 X 2.13	Panelled i/wingle shutter door.
3.	D1	0.91 X 2.13	Panelled i/wingle shutter door.
4.	D2	0.76 X 2.13	Panelled i/wingle shutter door.
5.	W	1.52 X 1.22	Glazed steel framed window 4sheet.
6.	W1	1.22 X 1.22	Glazed steel framed window 2 sheet.
7.	W2	1.07 X 1.22	Glazed steel framed window 2 sheet.
8.	R.S.	As Per Site	Rolling Shutter
9.	V	0.61 X 0.61	Ry/long steel ventilator.