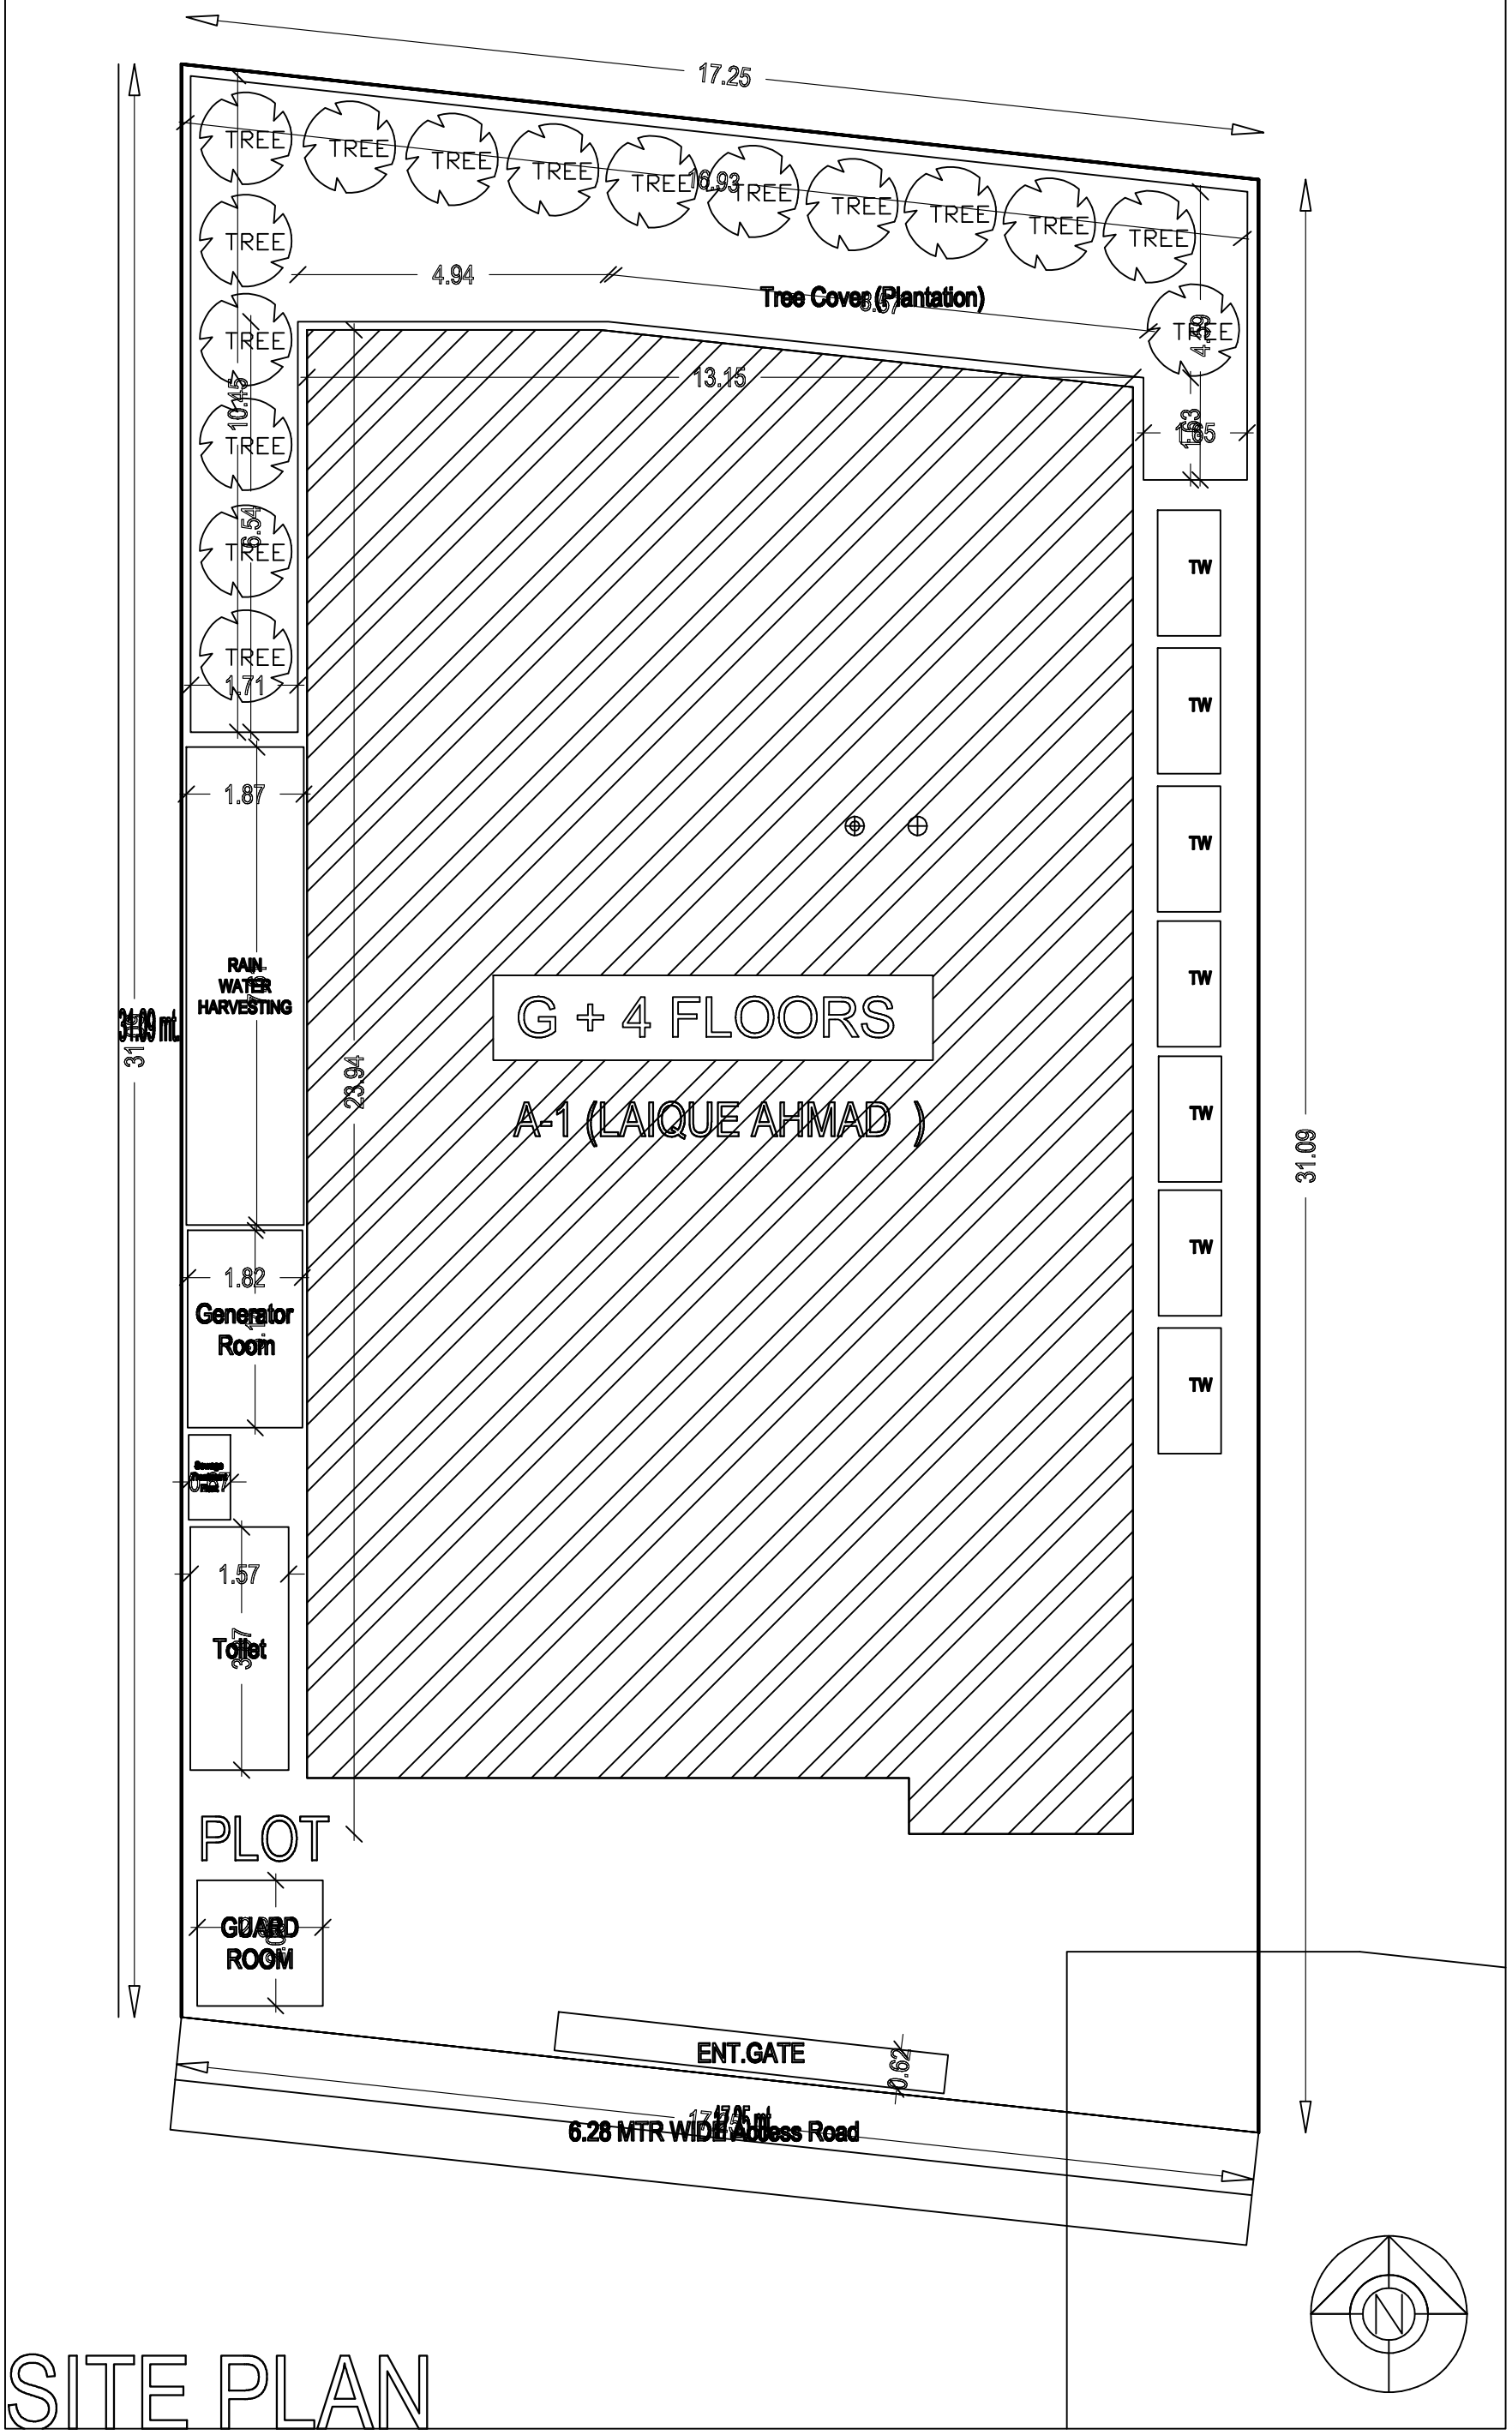
17.25
TREE
16.93
4.94
Tree Cover (Plantation)
13.15
10.45
26.54
1.71
1.87
RAIN WATER HARVESTING
31.09
23.94
G + 4 FLOORS
A-1 (LAIQUE AHMAD)
1.82
Generator Room
1.57
Toilet
TW
31.09
PLOT
GUARD ROOM
ENT.GATE
6.28 MTR WIDE Access Road
SITE PLAN