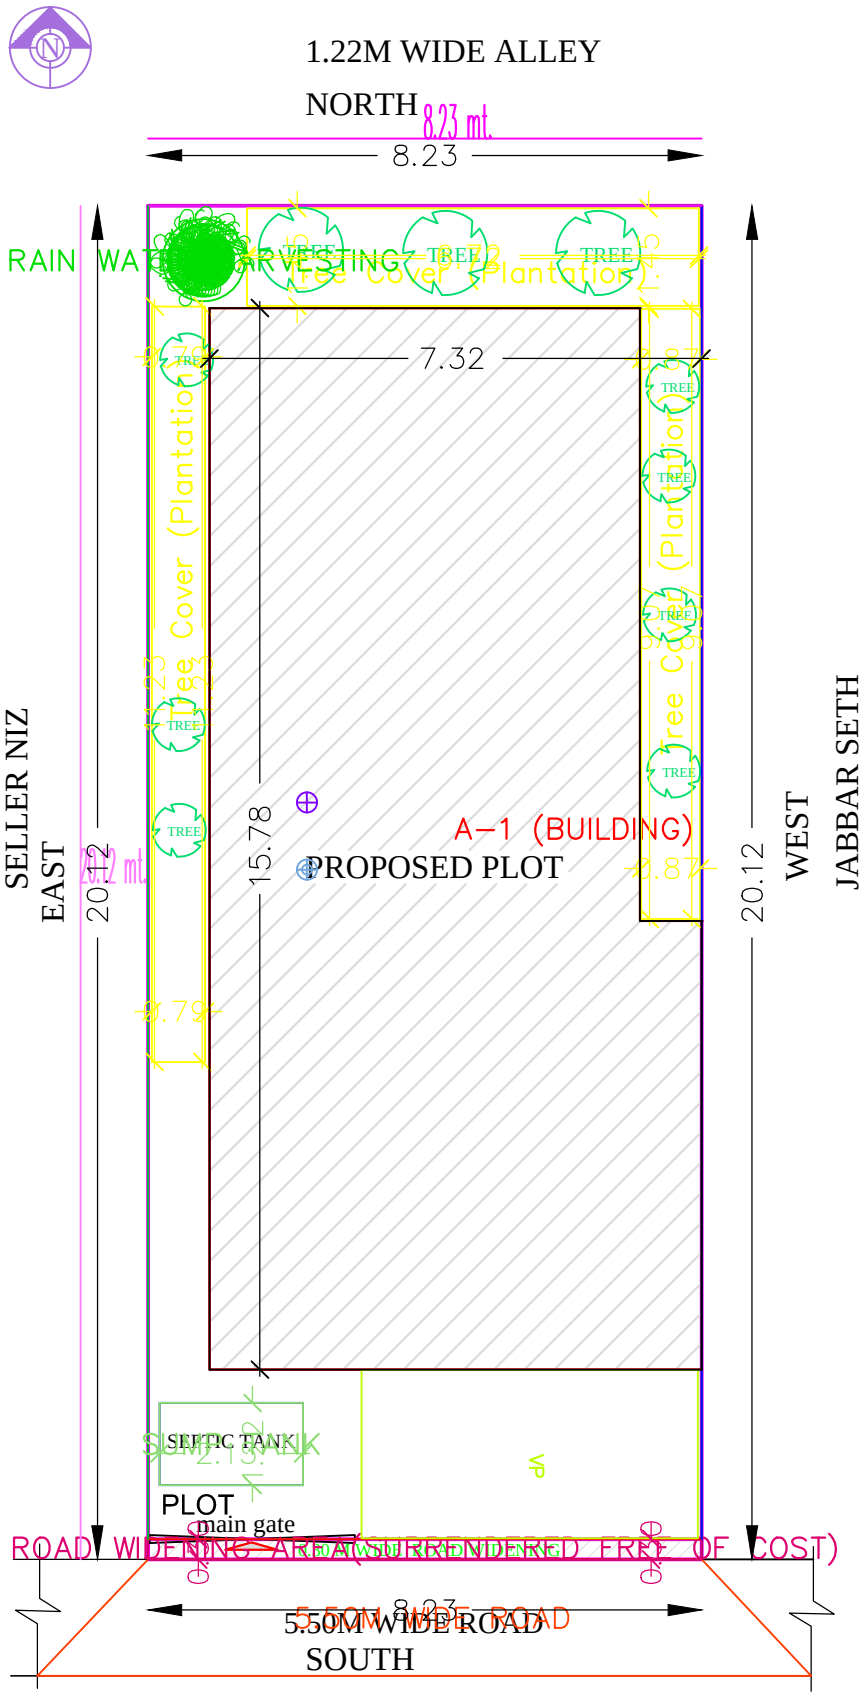

GROUND FLOOR PLAN SHOWING DRAINAGE
SCALE 1:100

SITE PLAN