Project Title : PUNEET GUPTA S/O MR. BRIJ MOHAN GUPTA

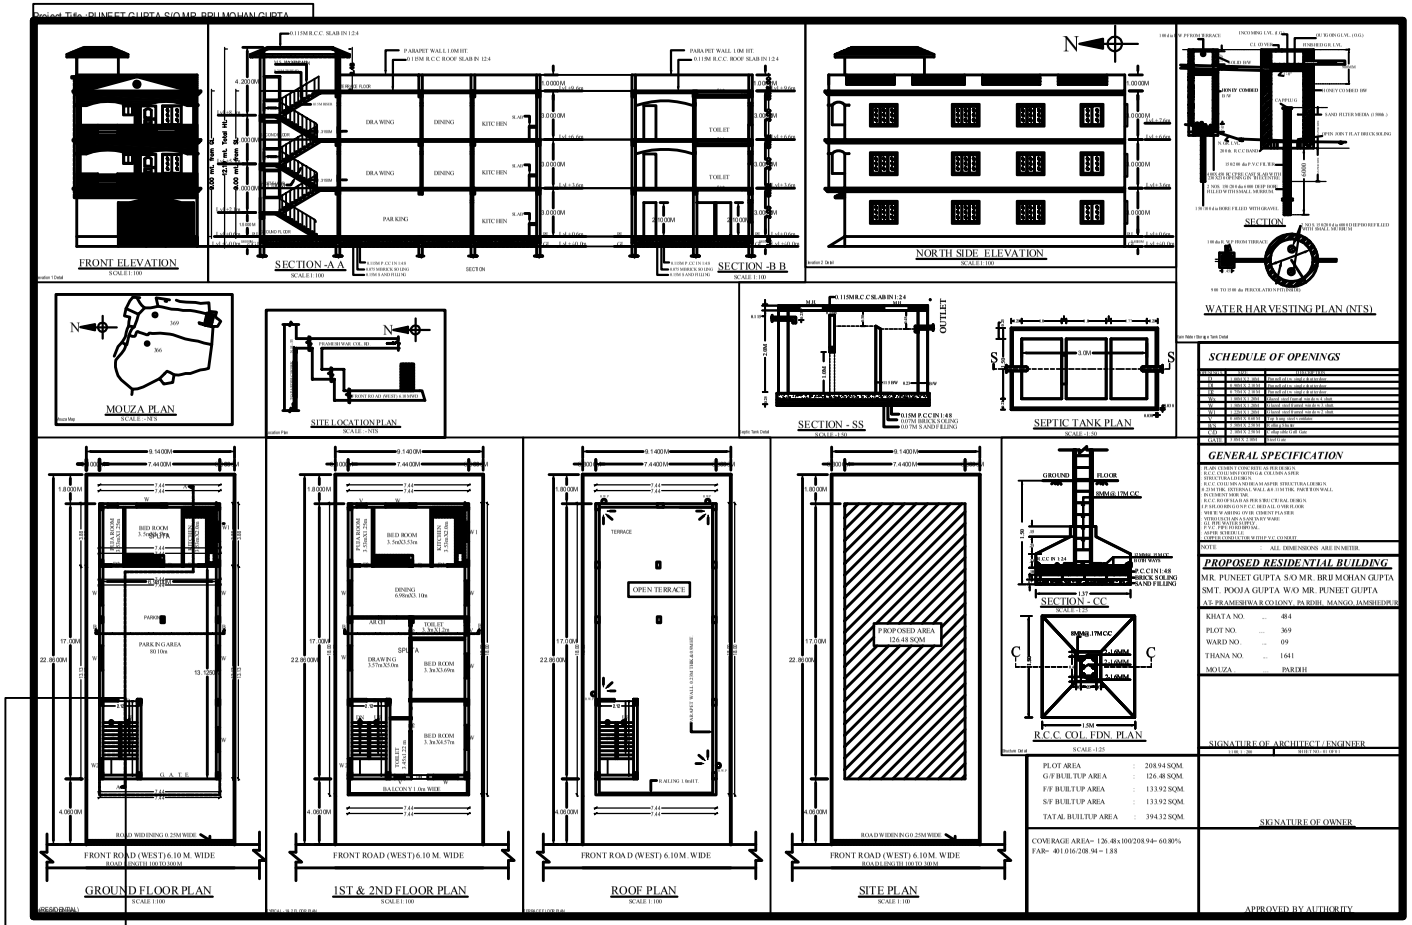

Building A (RESIDENTIAL)

Floor Name	Total Built Up Area (Sq.mt.)	Deduction (Area in Sq.mt.) Parking	Ramp	Stair	Proposed FAR Area (Sq.mt.)	Add. Area in F.AR (Sq.mt.)	Total FAR Area (Sq.mt.)	Tenant (No.)
Ground Floor	126.48	0.00	14.64	0.00	0.00	14.64	111.84	01
First Floor	133.92	0.00	0.00	13.92	0.00	13.92	120.00	01
Second Floor	133.92	0.00	0.00	13.92	0.00	13.92	120.00	01
Terrace Floor	0.00	0.00	0.00	0.00	0.00	0.00	0.00	0.0
Total :	394.32	0.00	14.64	27.84	0.00	42.48	351.84	3.0
Total Number of Same Buildings	1							
Total :	394.32	0.00	14.64	27.84	0.00	42.48	351.84	3.0

SCHEDULE OF JOINERY:

BUILDING NAME	NAME	LENGTH	HEIGHT	NOS
A (RESIDENTIAL)	D1	3.5	7.0	01
A (RESIDENTIAL)	D2	3.0	7.0	01
A (RESIDENTIAL)	D3	2.5	7.0	01
A (RESIDENTIAL)	D	3.0	7.0	01
A (RESIDENTIAL)	S	3.5	7.0	01
A (RESIDENTIAL)	D	3.0	7.0	01
A (RESIDENTIAL)	FD	3.5	7.0	01
Total :				07

SCHEDULE OF JOINERY:

BUILDING NAME					
A (RESIDENTIAL)					
A (RESIDENTIAL)					
Total :					

Unit BUA Table for Building A (RESIDENTIAL)

Floor Name	Name	Unit No.	Unit Type	Unit Area (Sq.mt.)	No. of Rooms	Tenant
GROUND FLOOR			FLAT		3	
FIRST FLOOR						
SECOND FLOOR						
TERRACE FLOOR						