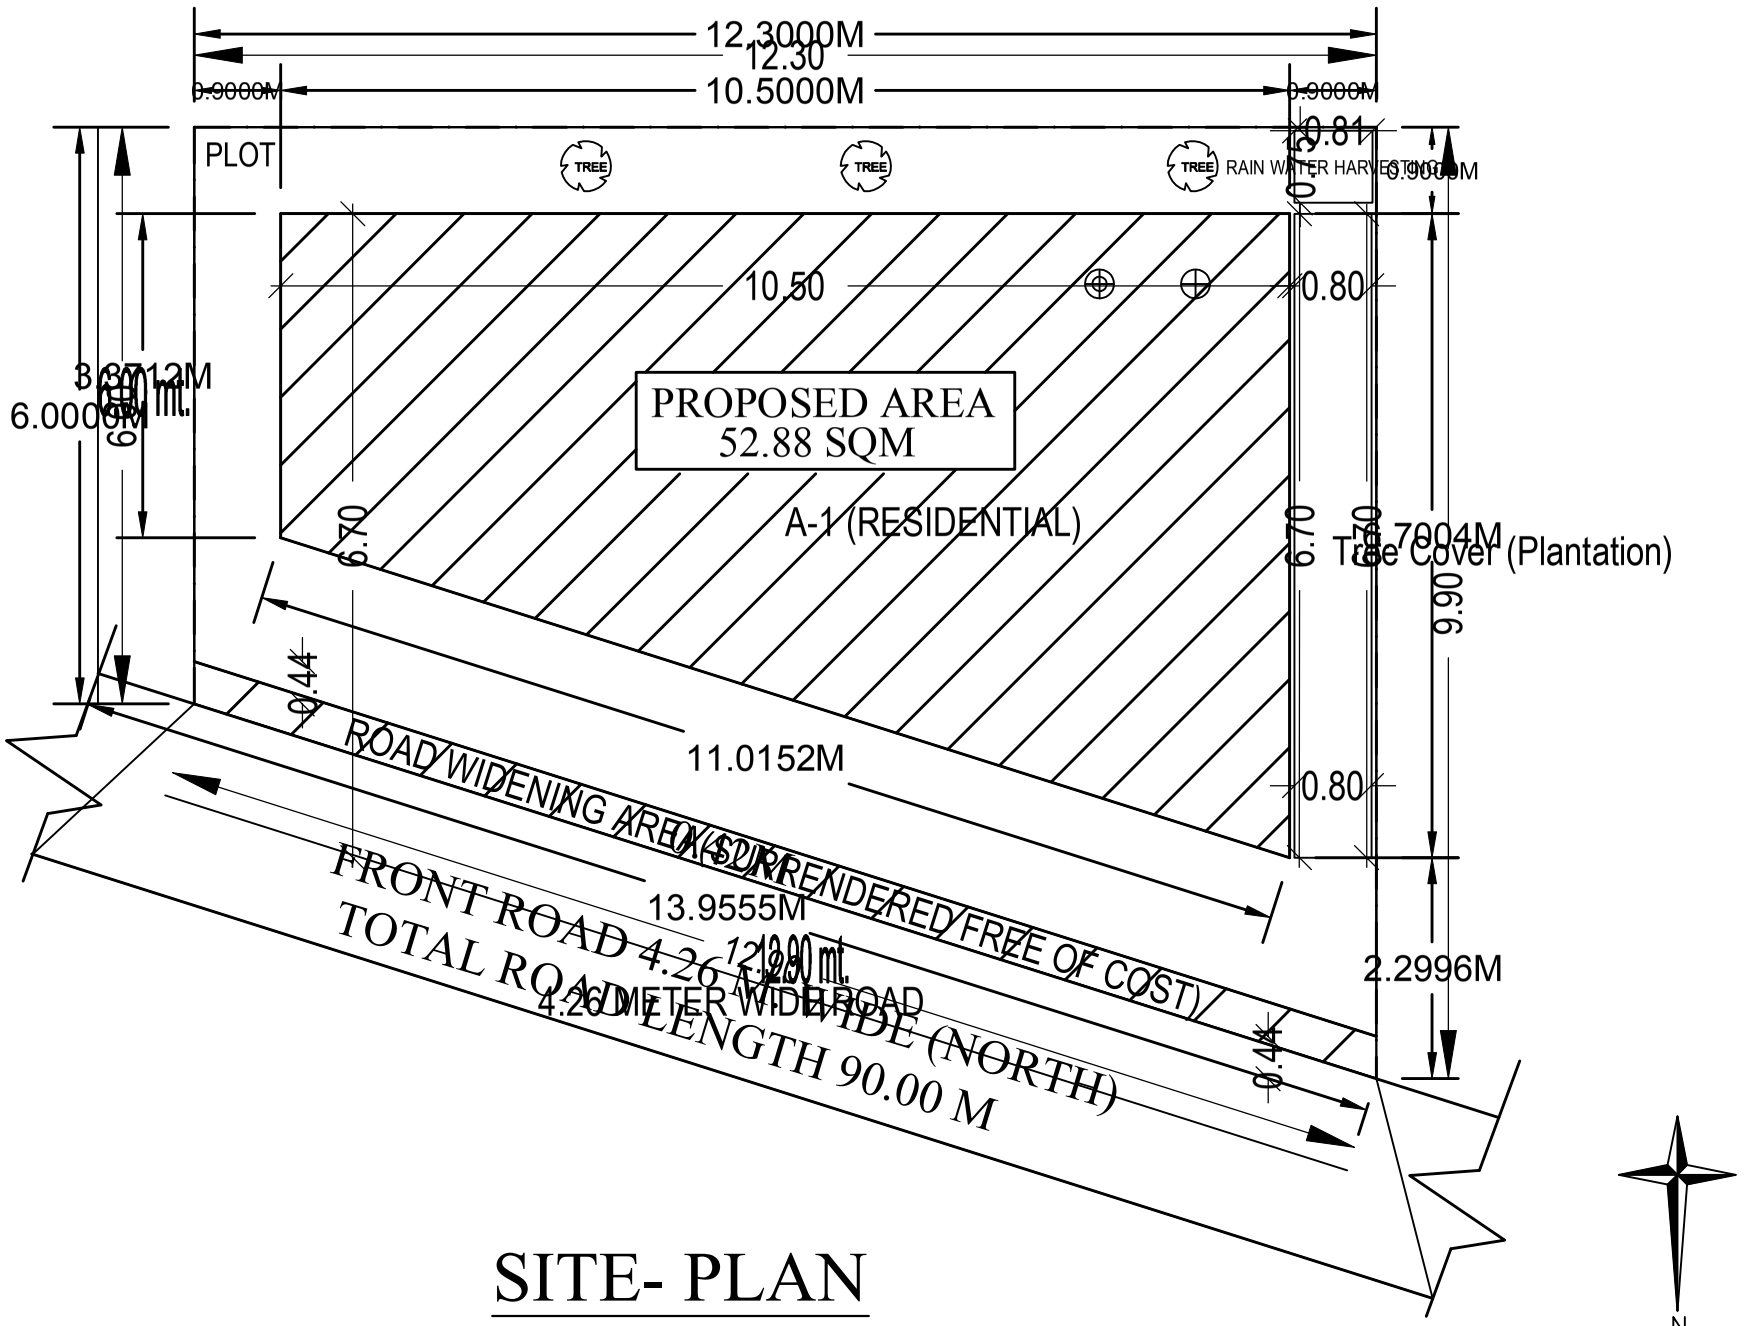

SITE- PLAN

SCALE 1:100

SITE PLAN