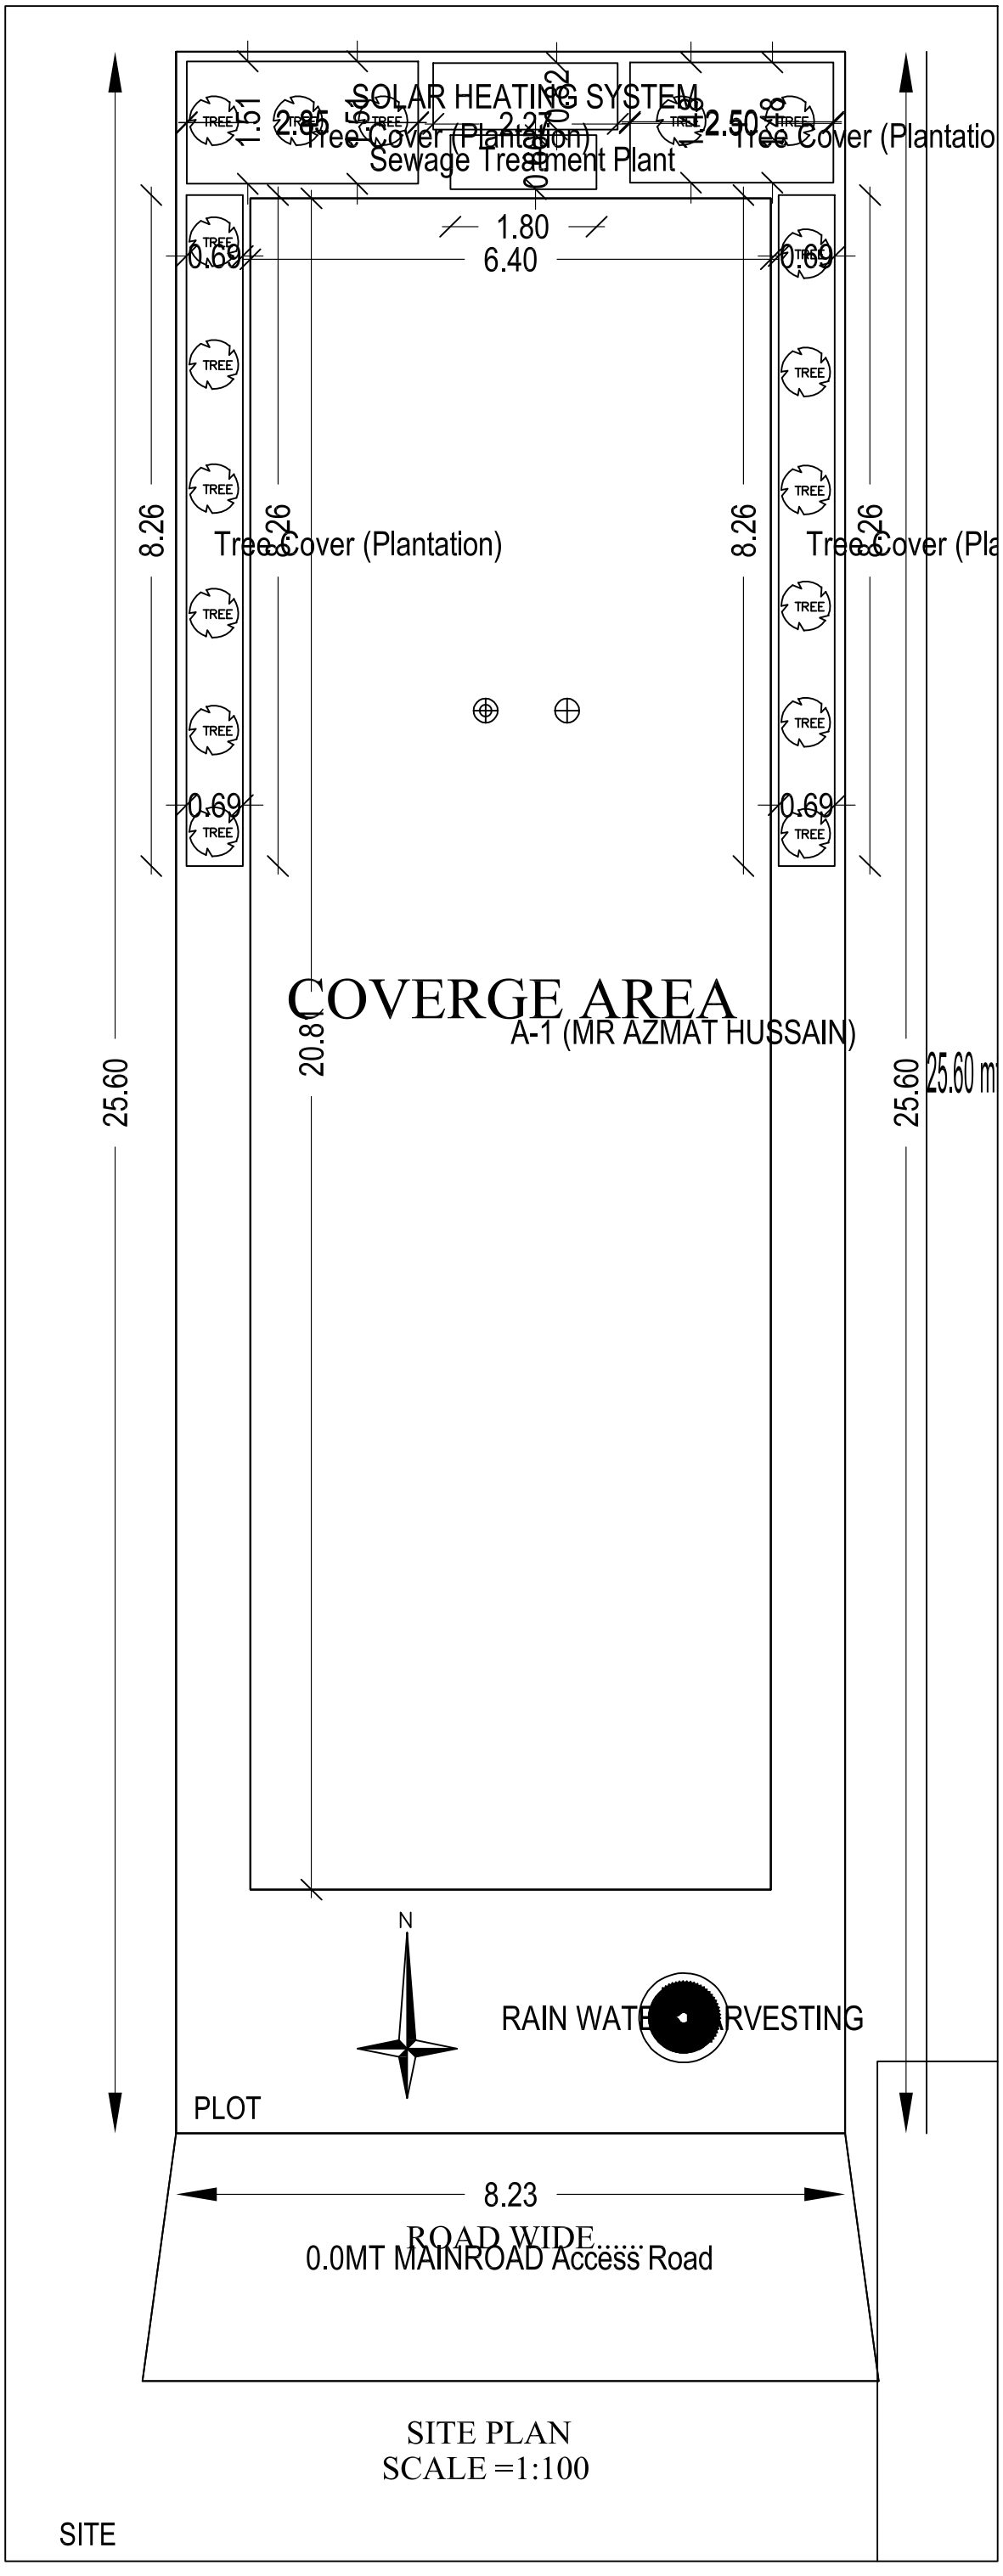
SOLAR HEATING SYSTEM
Tree Cover (Plantation)
Sewage Treatment Plant
Tree Cover (Plantatio
1.80
6.40
0.69
8.26
Tree Cover (Plantation)
Tree Cover (Pla
COVERGE AREA
A-1 (MR AZMAT HUSSAIN)
20.80
25.60
25.60 m
N
RAIN WATE RVESTING
PLOT
8.23
ROAD WIDE.....
0.0MT MAINROAD Access Road
SITE PLAN
SCALE =1:100
SITE