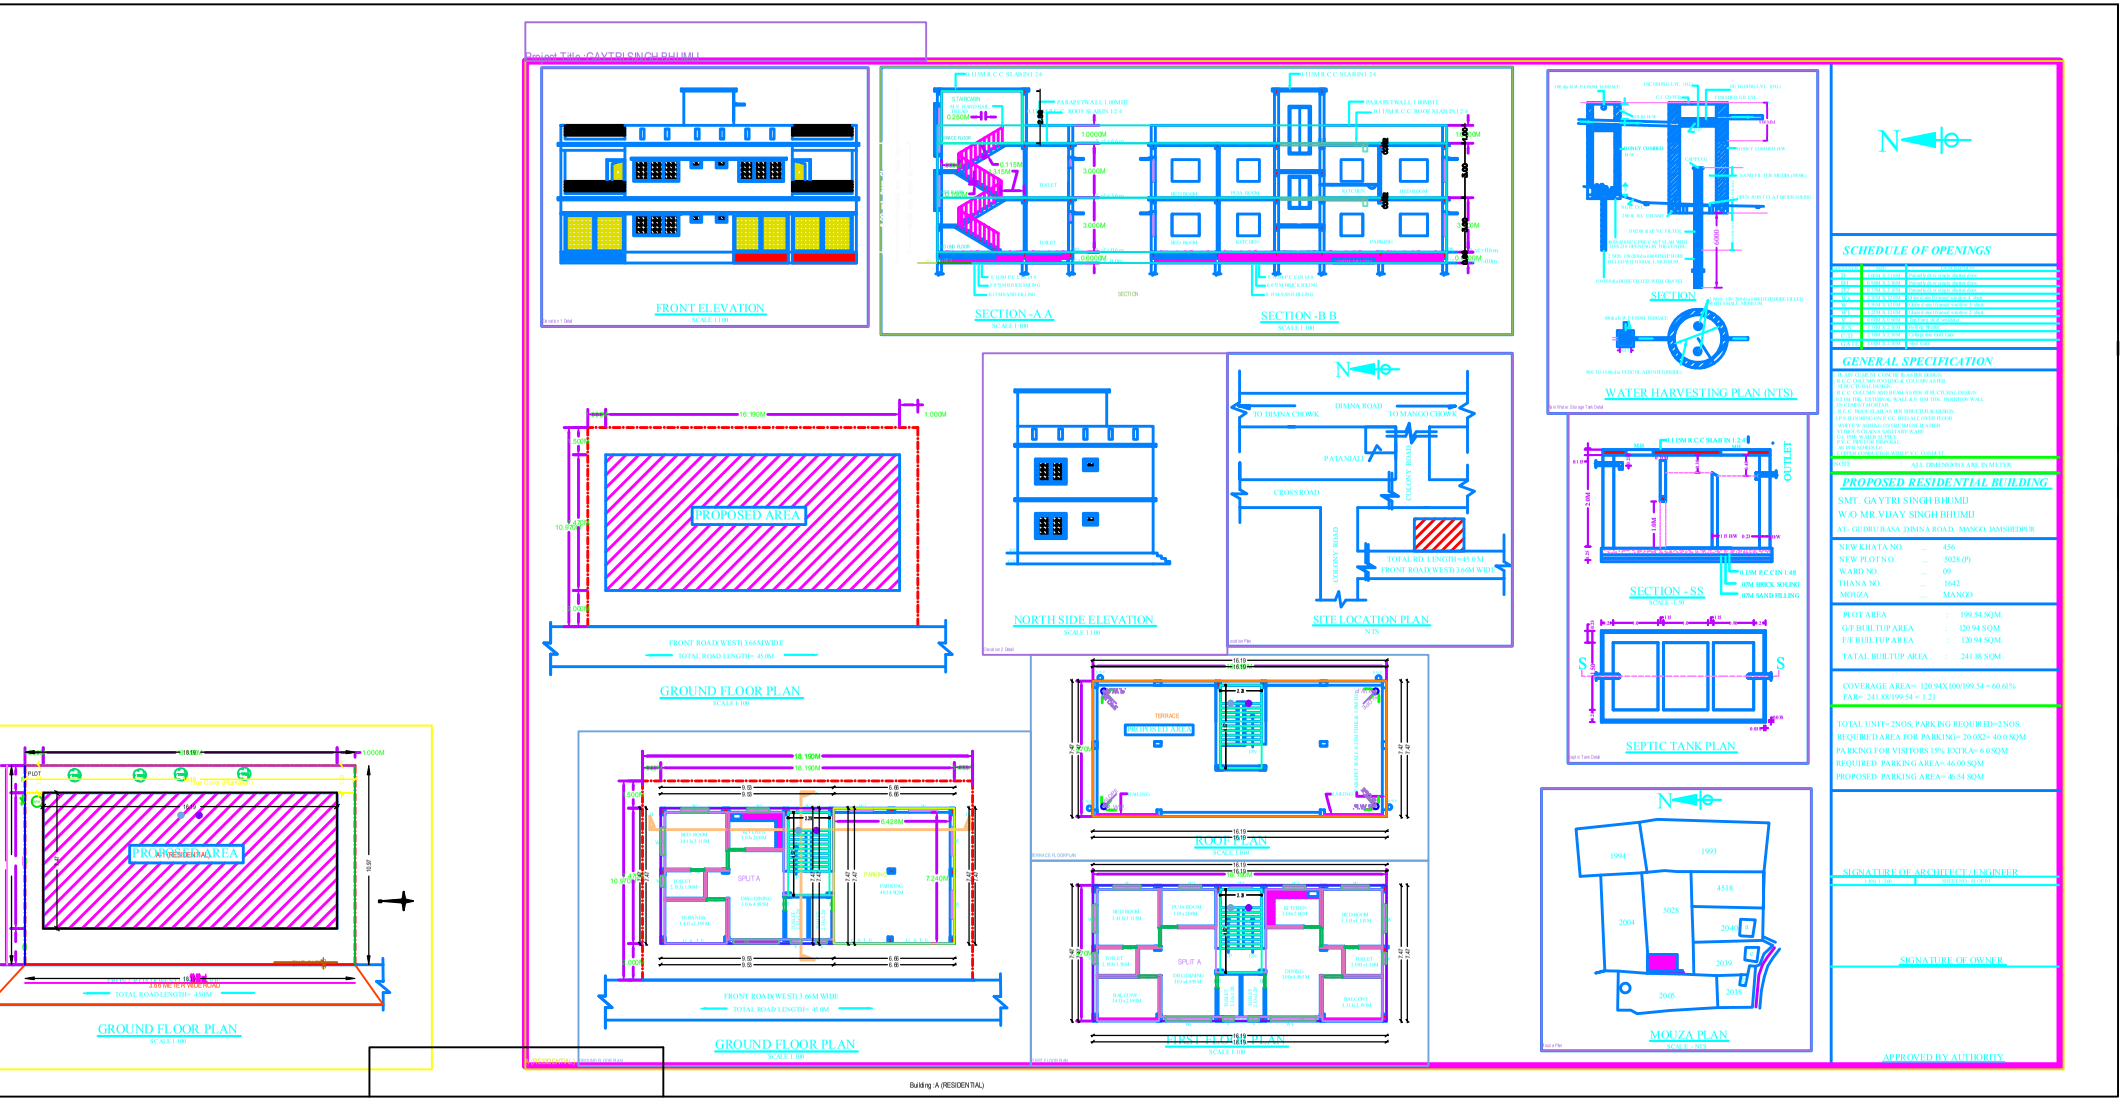

Project Title :GAYTRI SINGH BHUMIJ
FRONT ELEVATION
SCALE 1:100
SECTION -A A
SCALE 1:100
SECTION -B B
SCALE 1:100
SECTION
WATER HARVESTING PLAN (NTS)
PROPOSED AREA
GROUND FLOOR PLAN
SCALE 1:100
NORTH SIDE ELEVATION
SCALE 1:100
SITE LOCATION PLAN
NTS
SECTION - SS
SCALE -1:50
SEPTIC TANK PLAN
ROOF PLAN
SCALE 1:100
FIRST FLOOR PLAN
SCALE 1:100
MOUZA PLAN
SCALE - NTS
GROUND FLOOR PLAN
SCALE 1:100
GROUND FLOOR PLAN
SCALE 1:100
SCHEDULE OF OPENINGS
GENERAL SPECIFICATION
NOTE : ALL DIMENSIONS ARE IN METER
PROPOSED RESIDENTIAL BUILDING
SMT. GAYTRI SINGH BHUMIJ
W/O MR.VIJAY SINGH BHUMIJ
AT- GUDRU BASA ,DIMNA ROAD, MANGO, JAMSHEDPUR
NEW KHATA NO. ... 456
NEW PLOT NO. ... 5028 (P)
WARD NO. ... 09
THANA NO. ... 1642
MOUZA ... MANGO
PLOT AREA : 199.54 SQM.
G/F BUILTUP AREA : 120.94 SQM.
F/F BUILTUP AREA : 120.94 SQM.
TATAL BUILTUP AREA : 241.88 SQM.
COVERAGE AREA= 120.94X100/199.54 = 60.61%
FAR= 241.88/199.54 = 1.21
TOTAL UNIT=2NOS, PARKING REQUIRED=2 NOS.
REQUIRED AREA FOR PARKING= 20.0X2= 40.0 SQM
PARKING FOR VISITORS 15% EXTRA= 6.0SQM
REQUIRED PARKING AREA= 46.00 SQM
PROPOSED PARKING AREA= 46.54 SQM
SIGNATURE OF ARCHITECT / ENGINEER
SIGNATURE OF OWNER
APPROVED BY AUTHORITY
Building : A (RESIDENTIAL)