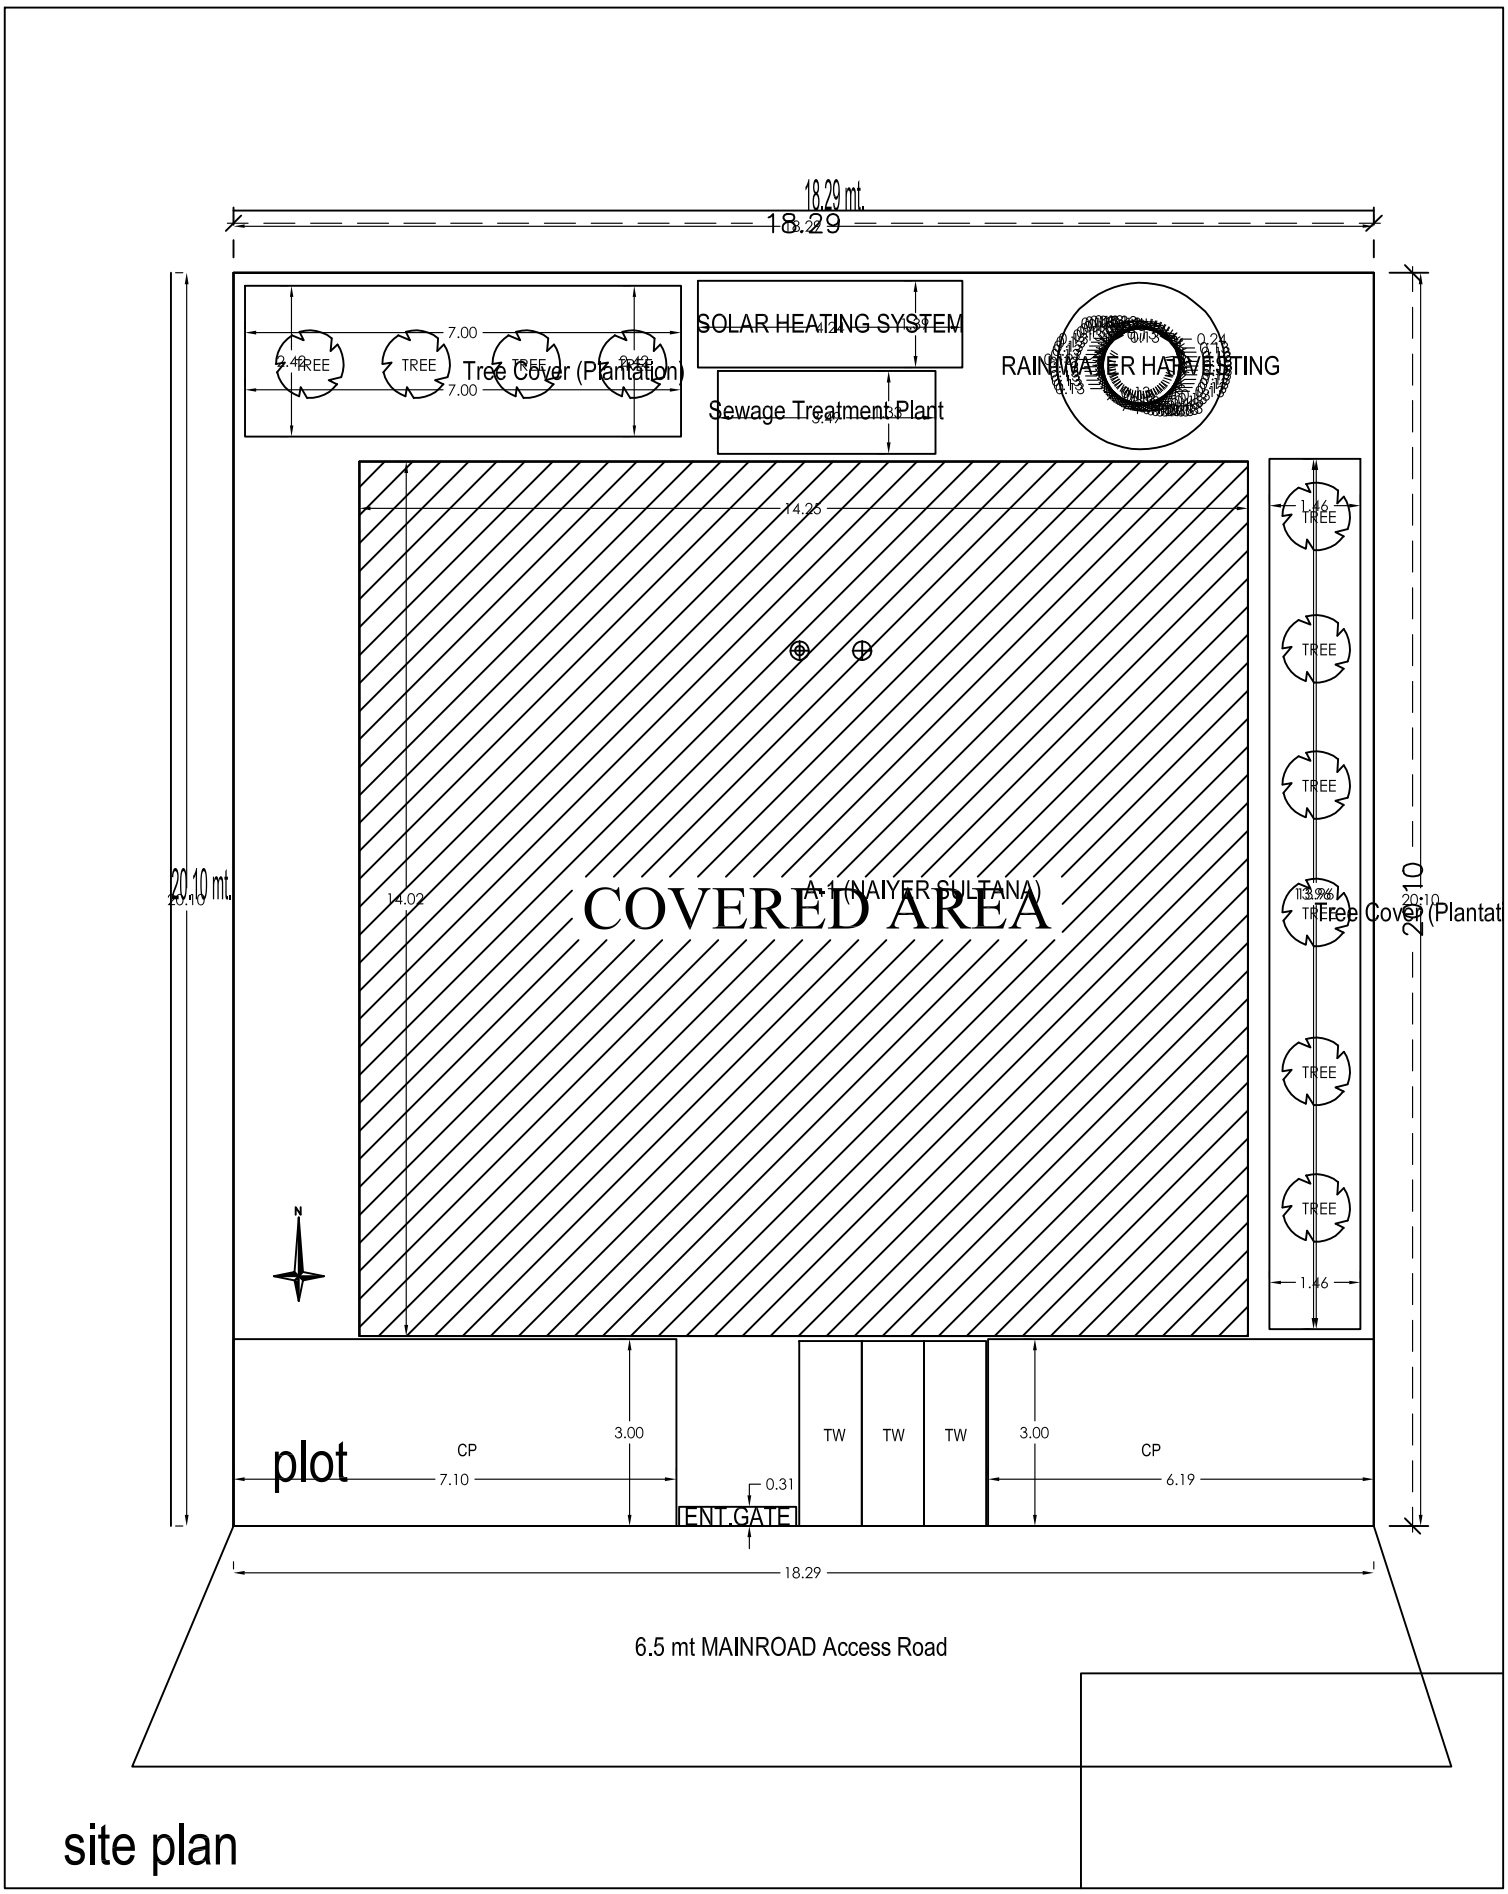
18.29 mt.
18.29
SOLAR HEATING SYSTEM
RAINWATER HARVESTING
Sewage Treatment Plant
7.00
7.00
TREE
TREE
TREE
TREE
Tree Cover (Plantation)
14.25
20.10 mt.
20.10
14.02
COVERED AREA
A-1 (NAIYER SULTANA)
Tree Cover (Plantat
20.10
1.46
1.46
plot
CP
7.10
3.00
TW
TW
TW
3.00
CP
6.19
0.31
ENT.GATE
18.29
6.5 mt MAINROAD Access Road
site plan