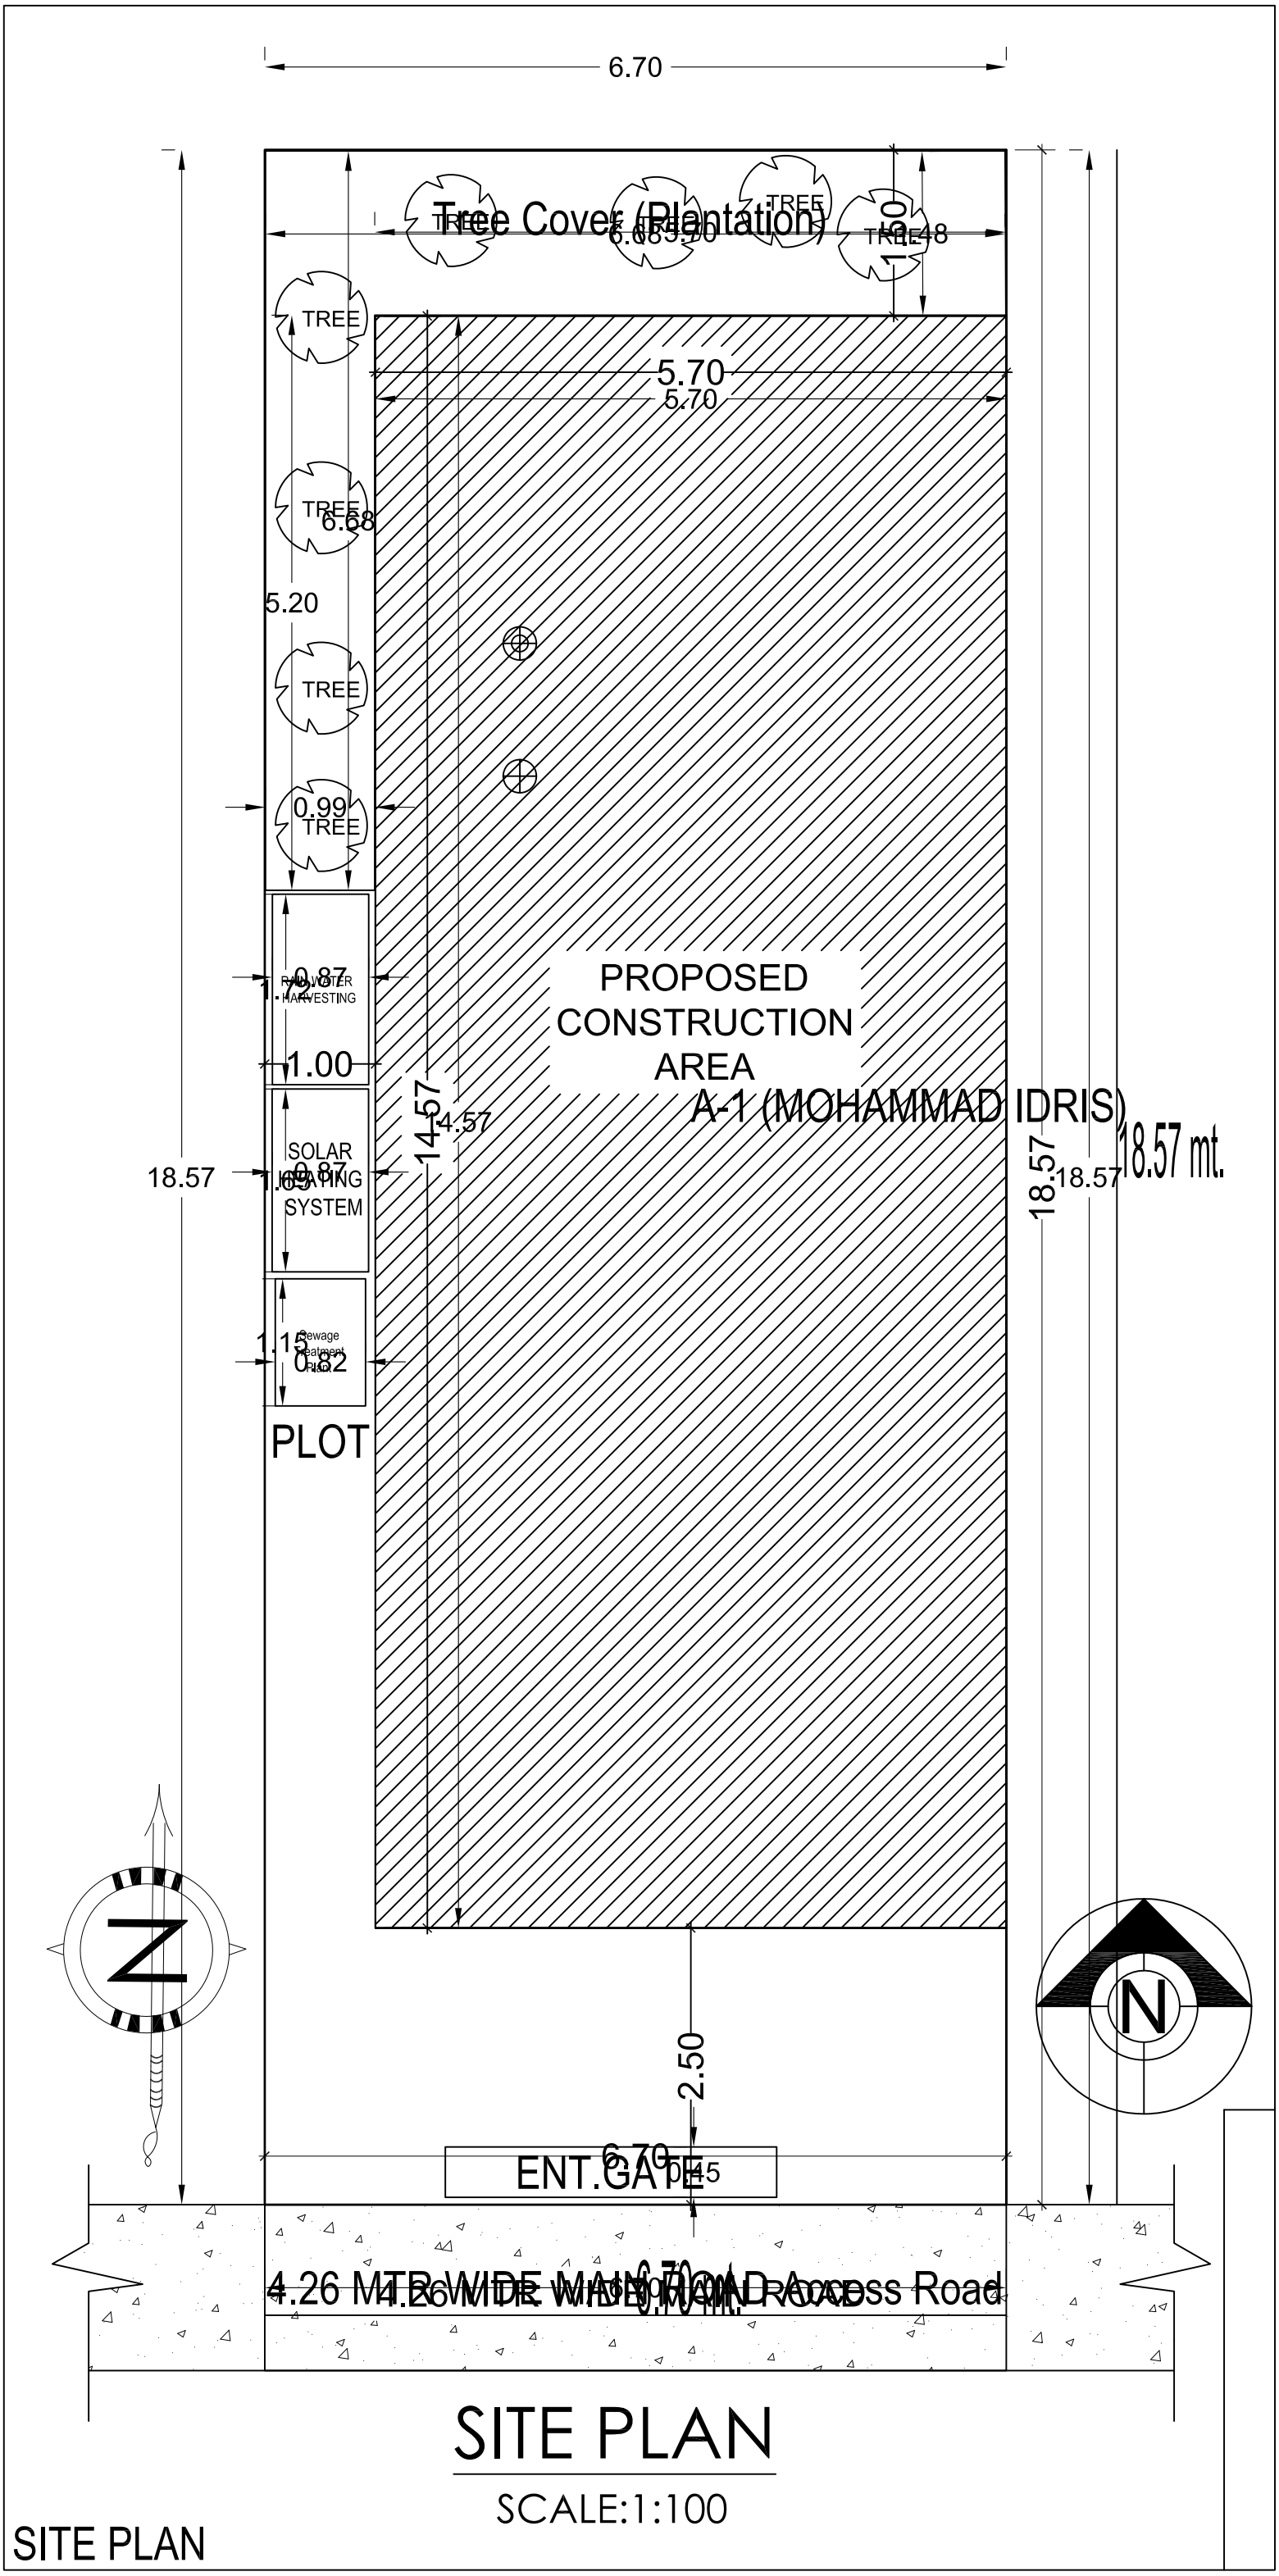

SITE PLAN

SCALE:1:100

SITE PLAN