SIDE ELEVATION

Elevation 1 Detail

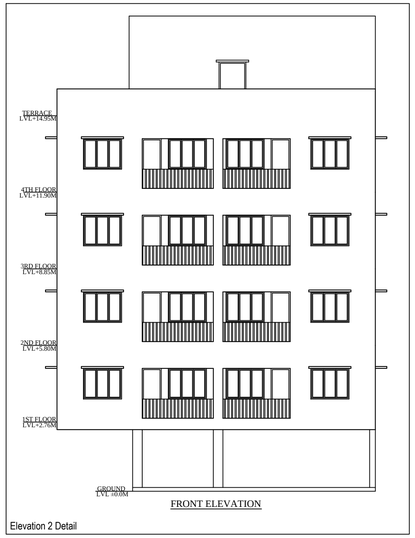

FRONT ELEVATION

Elevation 2 Detail

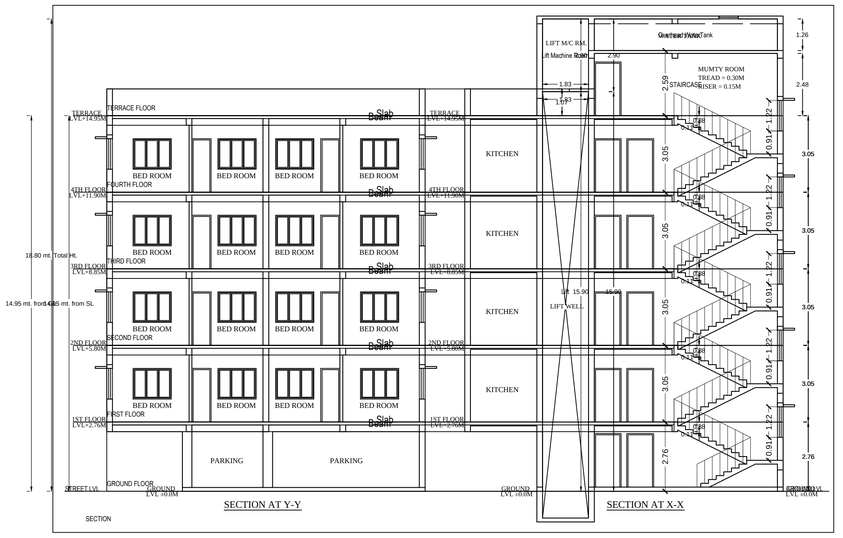

SECTION AT Y-Y

SECTION AT X-X

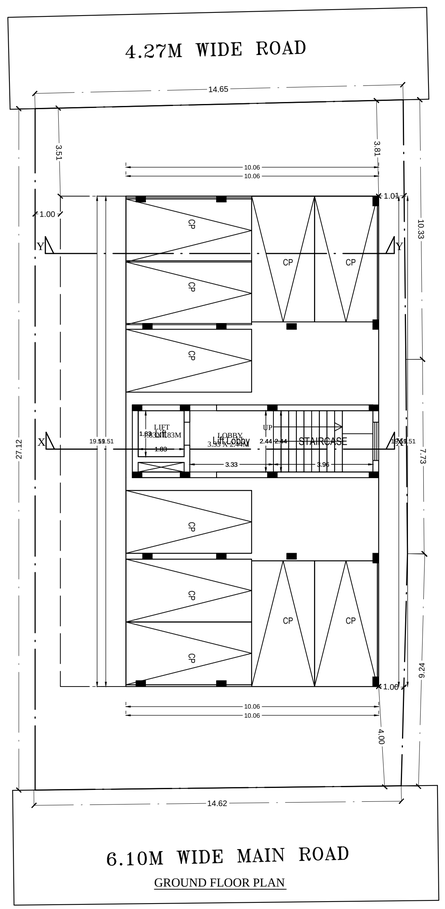

GROUND FLOOR PLAN

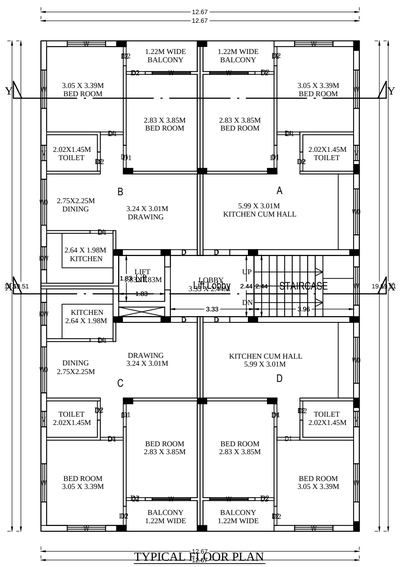

TYPICAL FLOOR PLAN

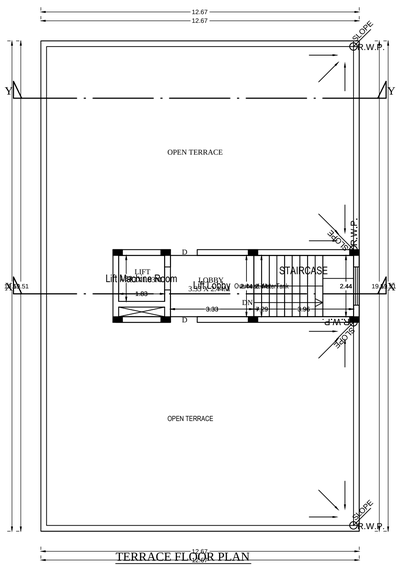

TERRACE FLOOR PLAN

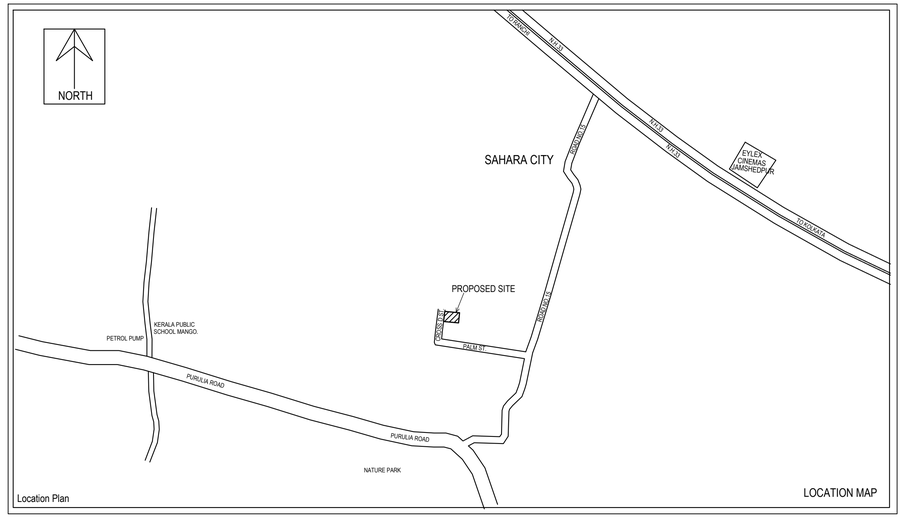

LOCATION MAP

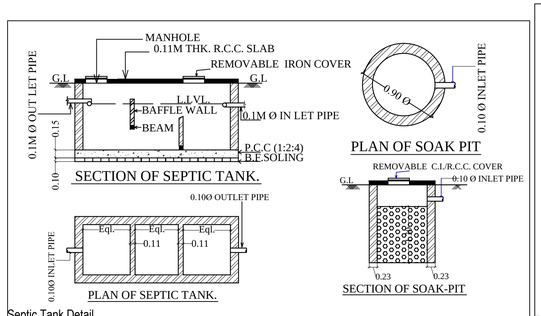

SECTION OF SEPTIC TANK.

PLAN OF SOAK PIT

PLAN OF SEPTIC TANK.

SECTION OF SOAK-PIT

Septic Tank Detail

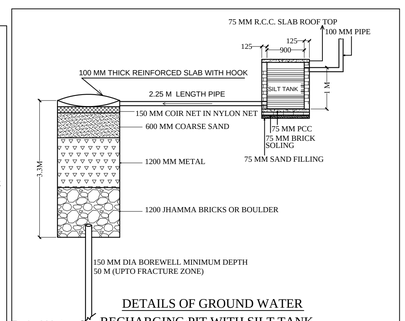

DETAILS OF GROUND WATER RECHARGING PIT WITH SILT TANK

Rain Water Storage Tank Detail

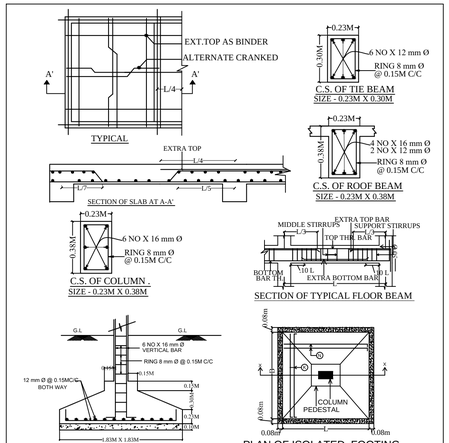

Structure Detail

PROPOSED RESIDENTIAL BUILDING FOR MR. BASIR ALAM S/O LATE ZAFIR ALAM	
LAND DETAILS:	
PLOT NO . - 930 KHATA NO. - 772 THANA NO. - 16412 WARD NO. - 09 P.S. - MANGO THANA - GHATSILA JAMSHEDPUR DISTRICT : EAST SINGHBHUM	
NOTE : ALL DIMENSIONS ARE IN METERS.	
DRG: :- ALL FLOOR PLANS,SECTIONS, F.A.R. & %G.C. CALCULATION	
SIGNATURE OF ARCHITECT / ENGINEER	
SCALE : 1:100	SHEET NO.- 01 OF 02
SIGNATURE OF OWNER	
APPROVAL AUTHORITY	

J (RESI)