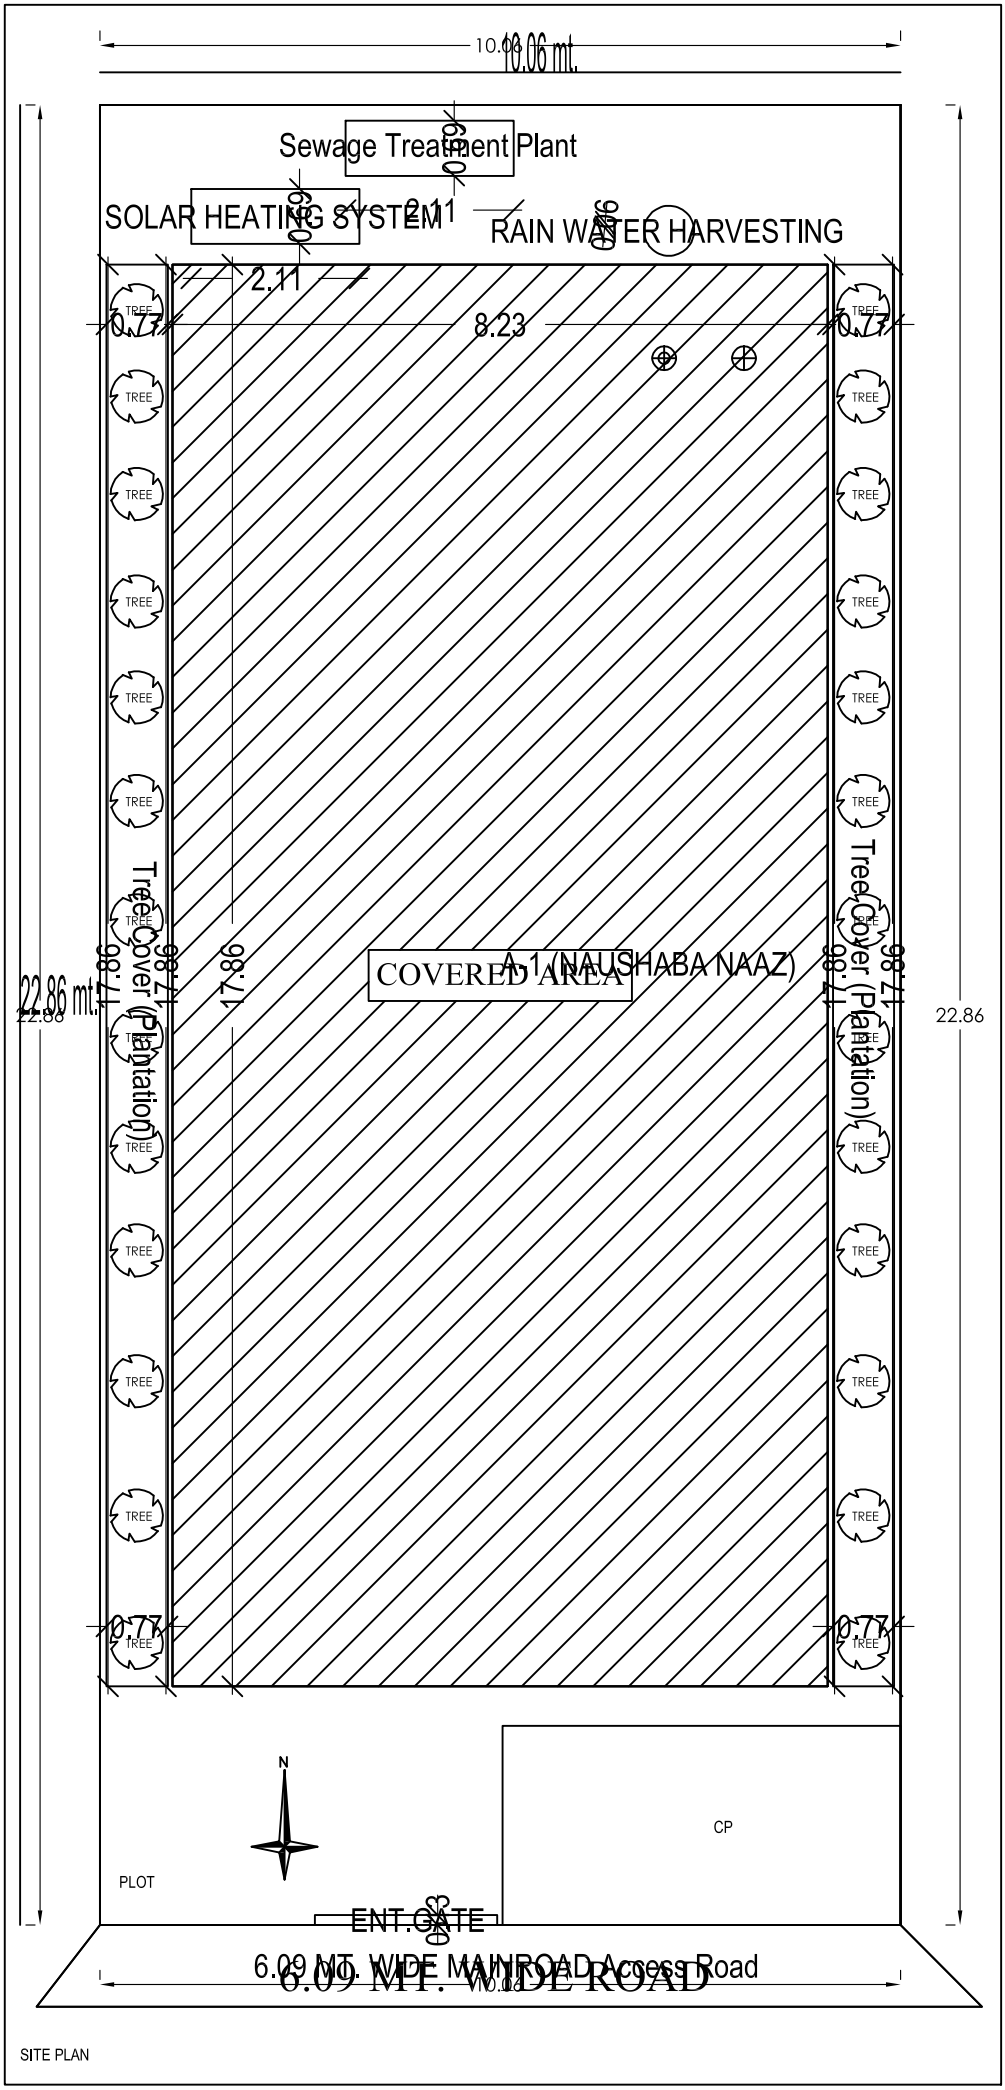
10.06 mt.
Sewage Treatment Plant
SOLAR HEATING SYSTEM
RAIN WATER HARVESTING
2.11
8.23
0.77
17.86
Tree Cover (Plantation)
COVERED AREA
A-1 (NAUSHABA NAAZ)
22.86 mt.
22.86
N
CP
PLOT
ENT.GATE
6.09 MT. WIDE MAINROAD Access Road
6.09 MT. WIDE ROAD

SITE PLAN