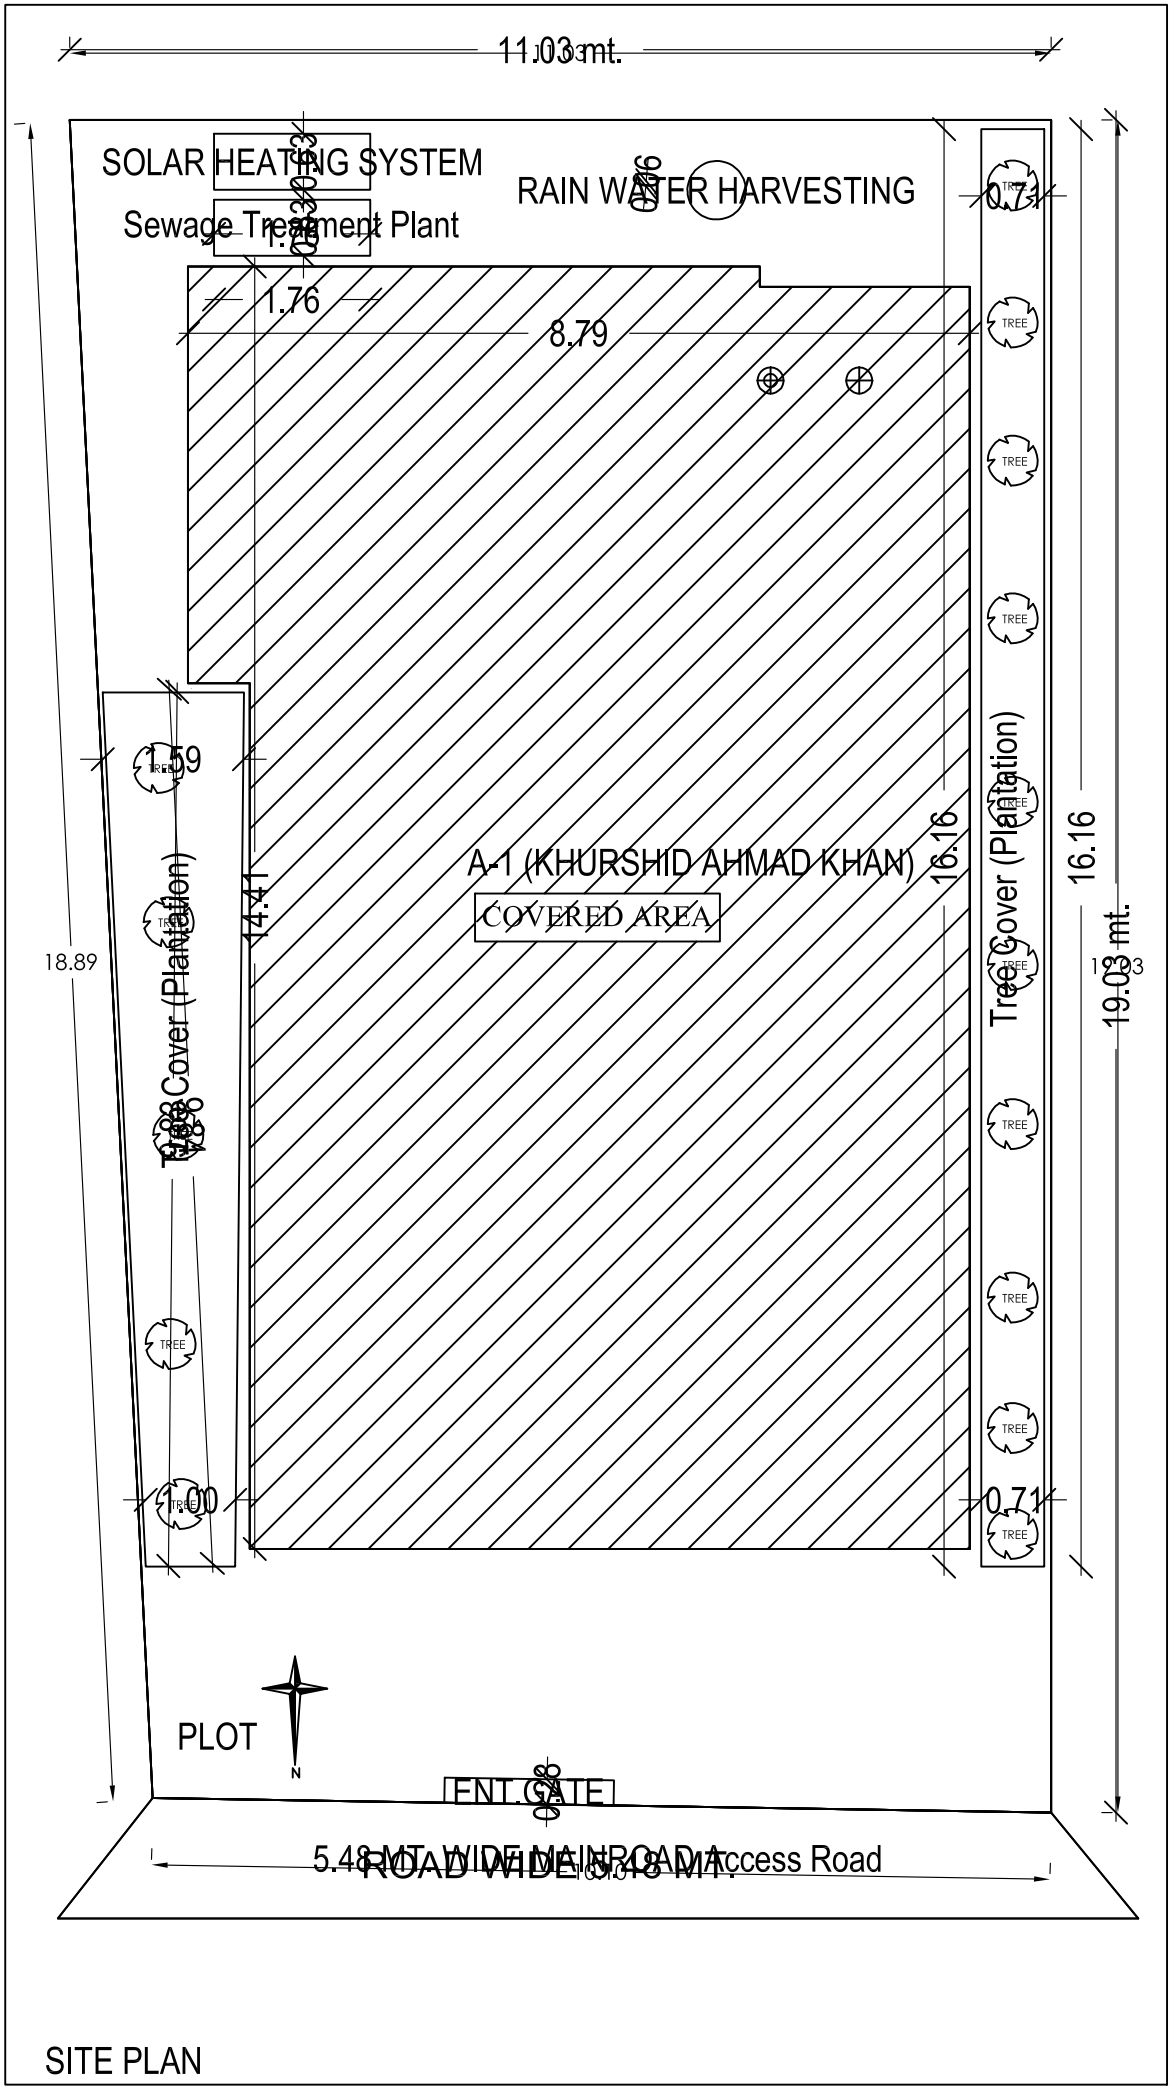
11.03 mt.
SOLAR HEATING SYSTEM
Sewage Treatment Plant
RAIN WATER HARVESTING
1.76
8.79
0.71
1.59
14.41
A-1 (KHURSHID AHMAD KHAN)
COVERED AREA
16.16
16.16
19.03 mt.
18.89
Tree Cover (Plantation)
Tree Cover (Plantation)
1.00
0.71
TREE
PLOT
N
ENT.GATE
5.48 MT. WIDE MAINROAD Access Road
ROAD WIDE 5.48 MT.

SITE PLAN