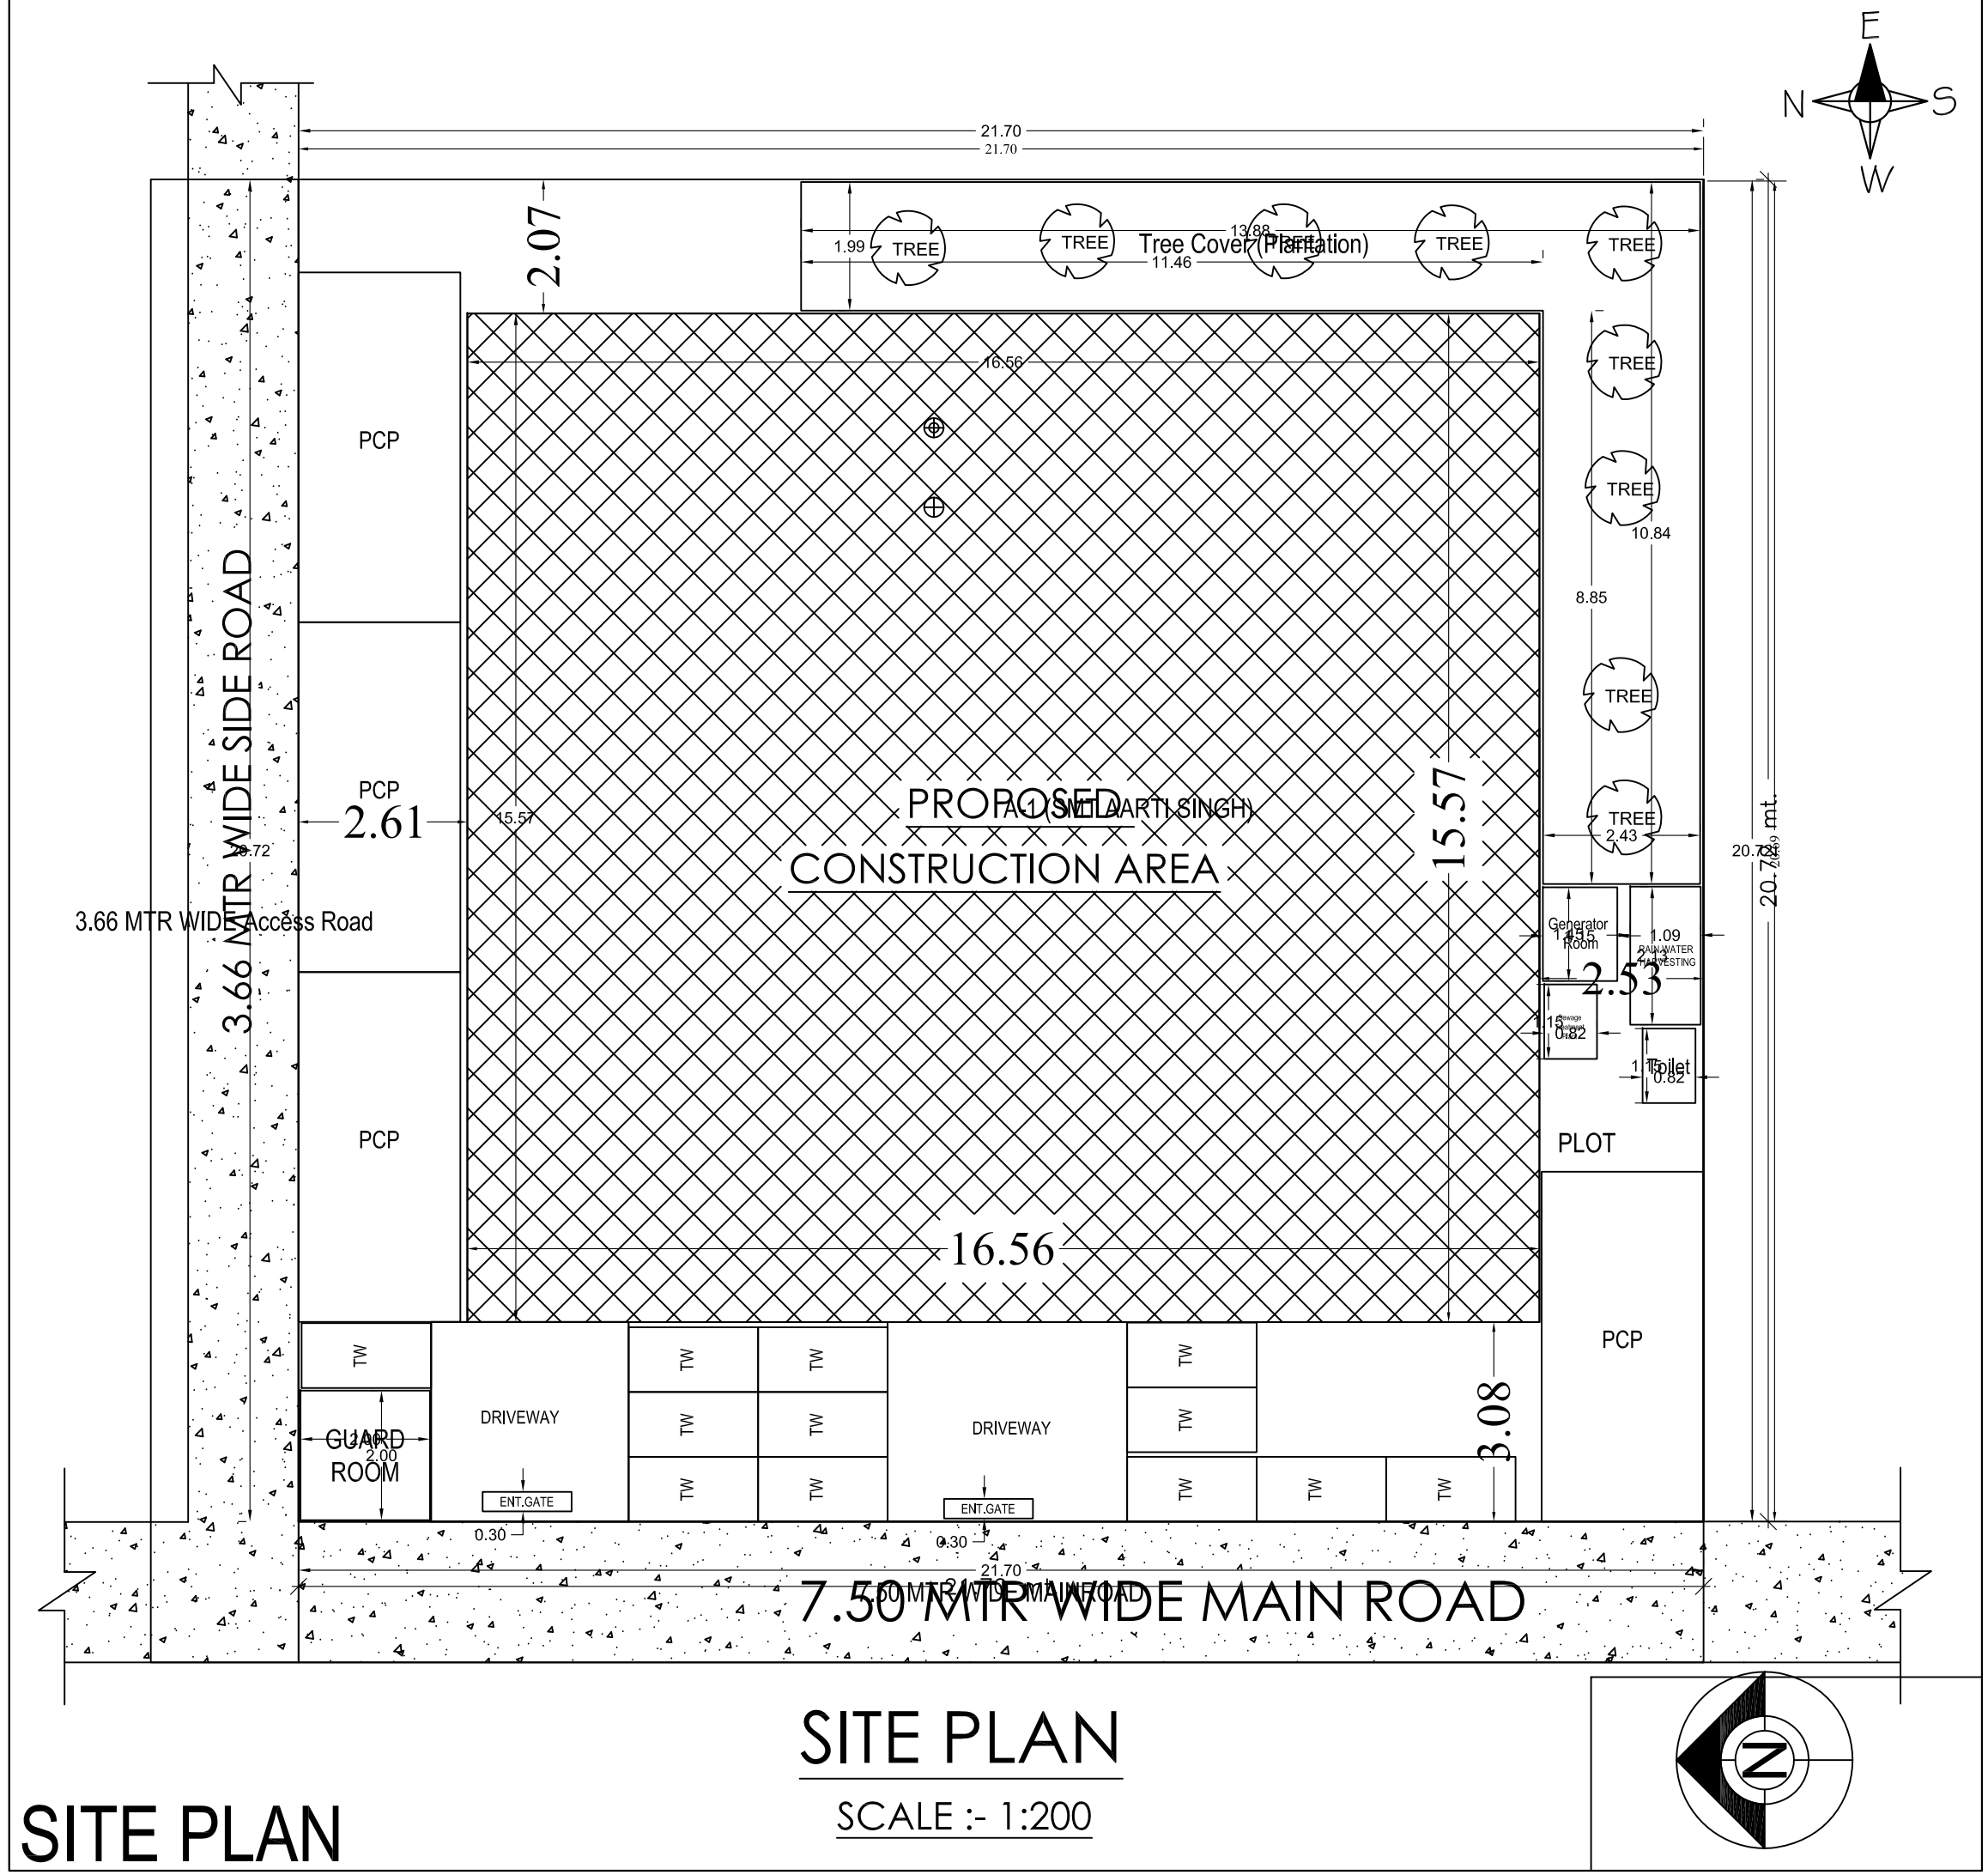

SITE PLAN

SCALE :- 1:200

SITE PLAN