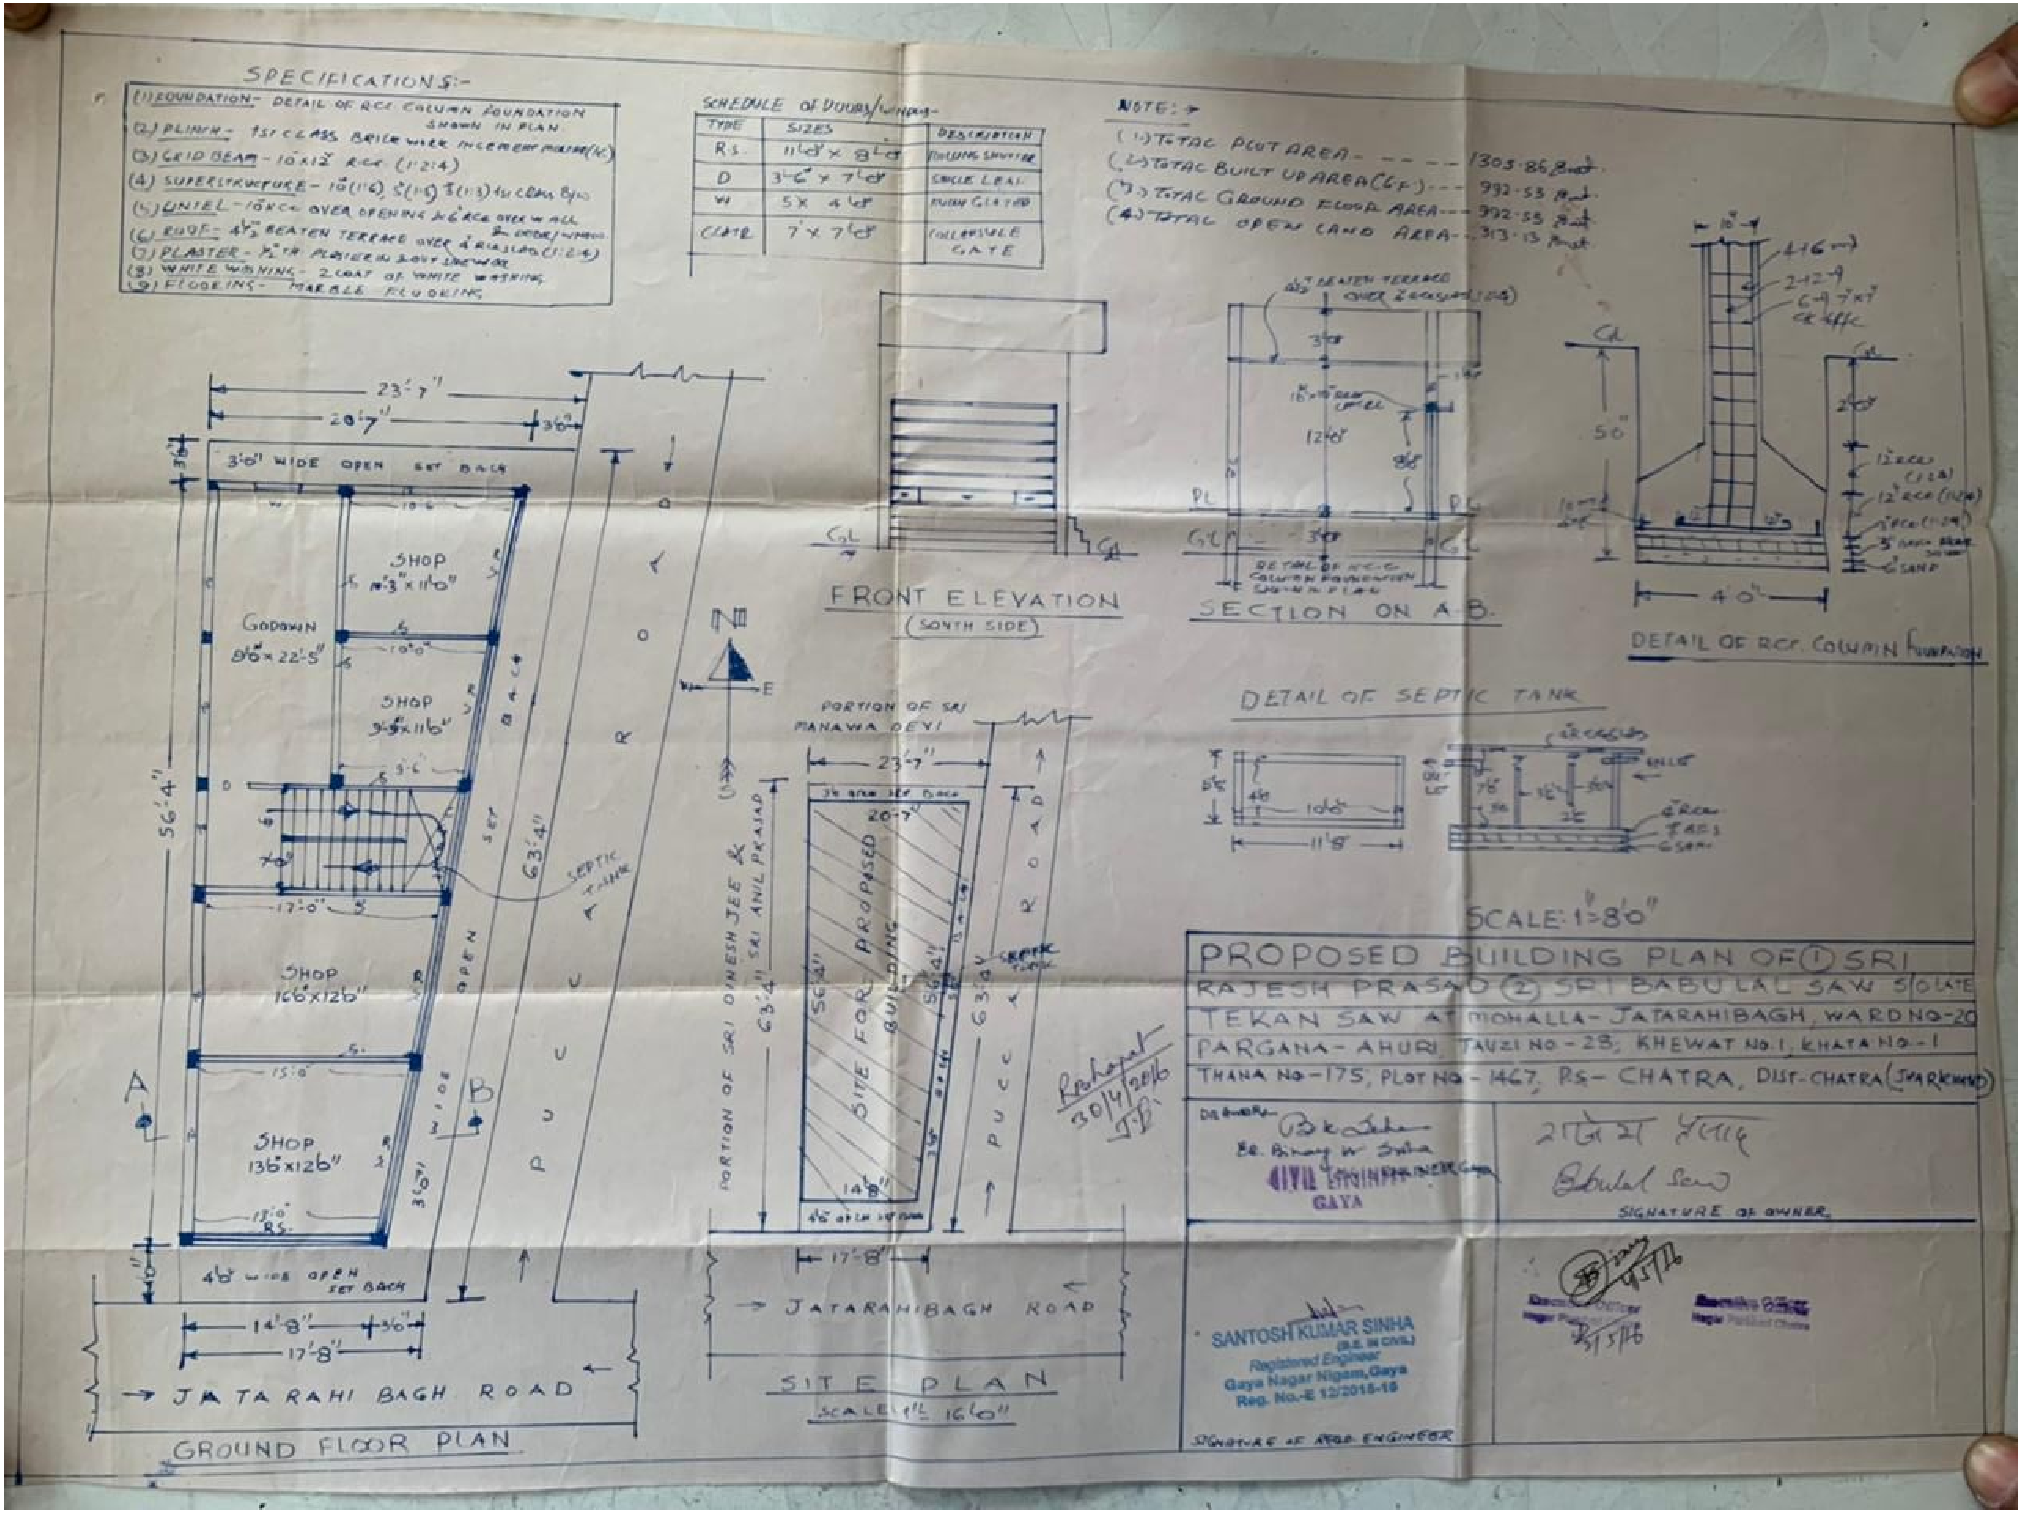

SPECIFICATIONS:-
(1) FOUNDATION- DETAIL OF RCC COLUMN FOUNDATION SHOWN IN PLAN
(2) PLINTH- 1st CLASS BRICK WORK IN CEMENT MORTAR
(3) GRID BEAM- 10"x12" RCC (1:2:4)
(4) SUPERSTRUCTURE
(5) LINTEL- 10" RCC OVER OPENING
(6) ROOF- 4½" BEATEN TERRACE
(7) PLASTER
(8) WHITE WASHING- 2 COAT OF WHITE WASHING
(9) FLOORING- MARBLE FLOORING
SCHEDULE OF DOORS/WINDOWS
TYPE
SIZES
DESCRIPTION
RS
11'-0" x 8'-0"
ROLLING SHUTTER
D
3'-6" x 7'-0"
SINGLE LEAF
W
5 X 4'-0"
GATE
7' x 7'-0"
COLLAPSIBLE GATE
NOTE:-
(1) TOTAL PLOT AREA - 1305.86
(2) TOTAL BUILT UP AREA (G.F.) - 992.53
(3) TOTAL GROUND FLOOR AREA - 992.53
(4) TOTAL OPEN LAND AREA - 313.13
23'-7"
20'-7"
3'-0" WIDE OPEN SET BACK
SHOP
GODOWN
SHOP 16'6"x12'6"
SHOP 13'6"x12'6"
56'-4"
63'-4"
SEPTIC TANK
OPEN SET BACK
A
B
PUCCA ROAD
4'8" WIDE OPEN SET BACK
14'-8"
17'-8"
JATARAHI BAGH ROAD
GROUND FLOOR PLAN
N
E
FRONT ELEVATION
(SOUTH SIDE)
SECTION ON A-B
DETAIL OF RCC COLUMN FOUNDATION
DETAIL OF SEPTIC TANK
PORTION OF SRI MANAWA DEVI
PORTION OF SRI DINESH JEE & SRI ANIL PRASAD
SITE FOR PROPOSED BUILDING
JATARAHIBAGH ROAD
SITE PLAN
SCALE 1" = 16'0"
SCALE: 1" = 8'0"
PROPOSED BUILDING PLAN OF (1) SRI RAJESH PRASAD (2) SRI BABULAL SAW S/O LATE TEKAN SAW AT MOHALLA- JATARAHIBAGH, WARD NO-20
PARGANA- AHURI, TAUZI NO- 28, KHEWAT NO.1, KHATA NO.-1
THANA NO-175, PLOT NO- 1467, P.S- CHATRA, DIST- CHATRA (JHARKHAND)
SIGNATURE OF OWNER
SANTOSH KUMAR SINHA
Registered Engineer
Gaya Nagar Nigam, Gaya
Reg. No.-E 12/2015-16
SIGNATURE OF REGD. ENGINEER
GAYA