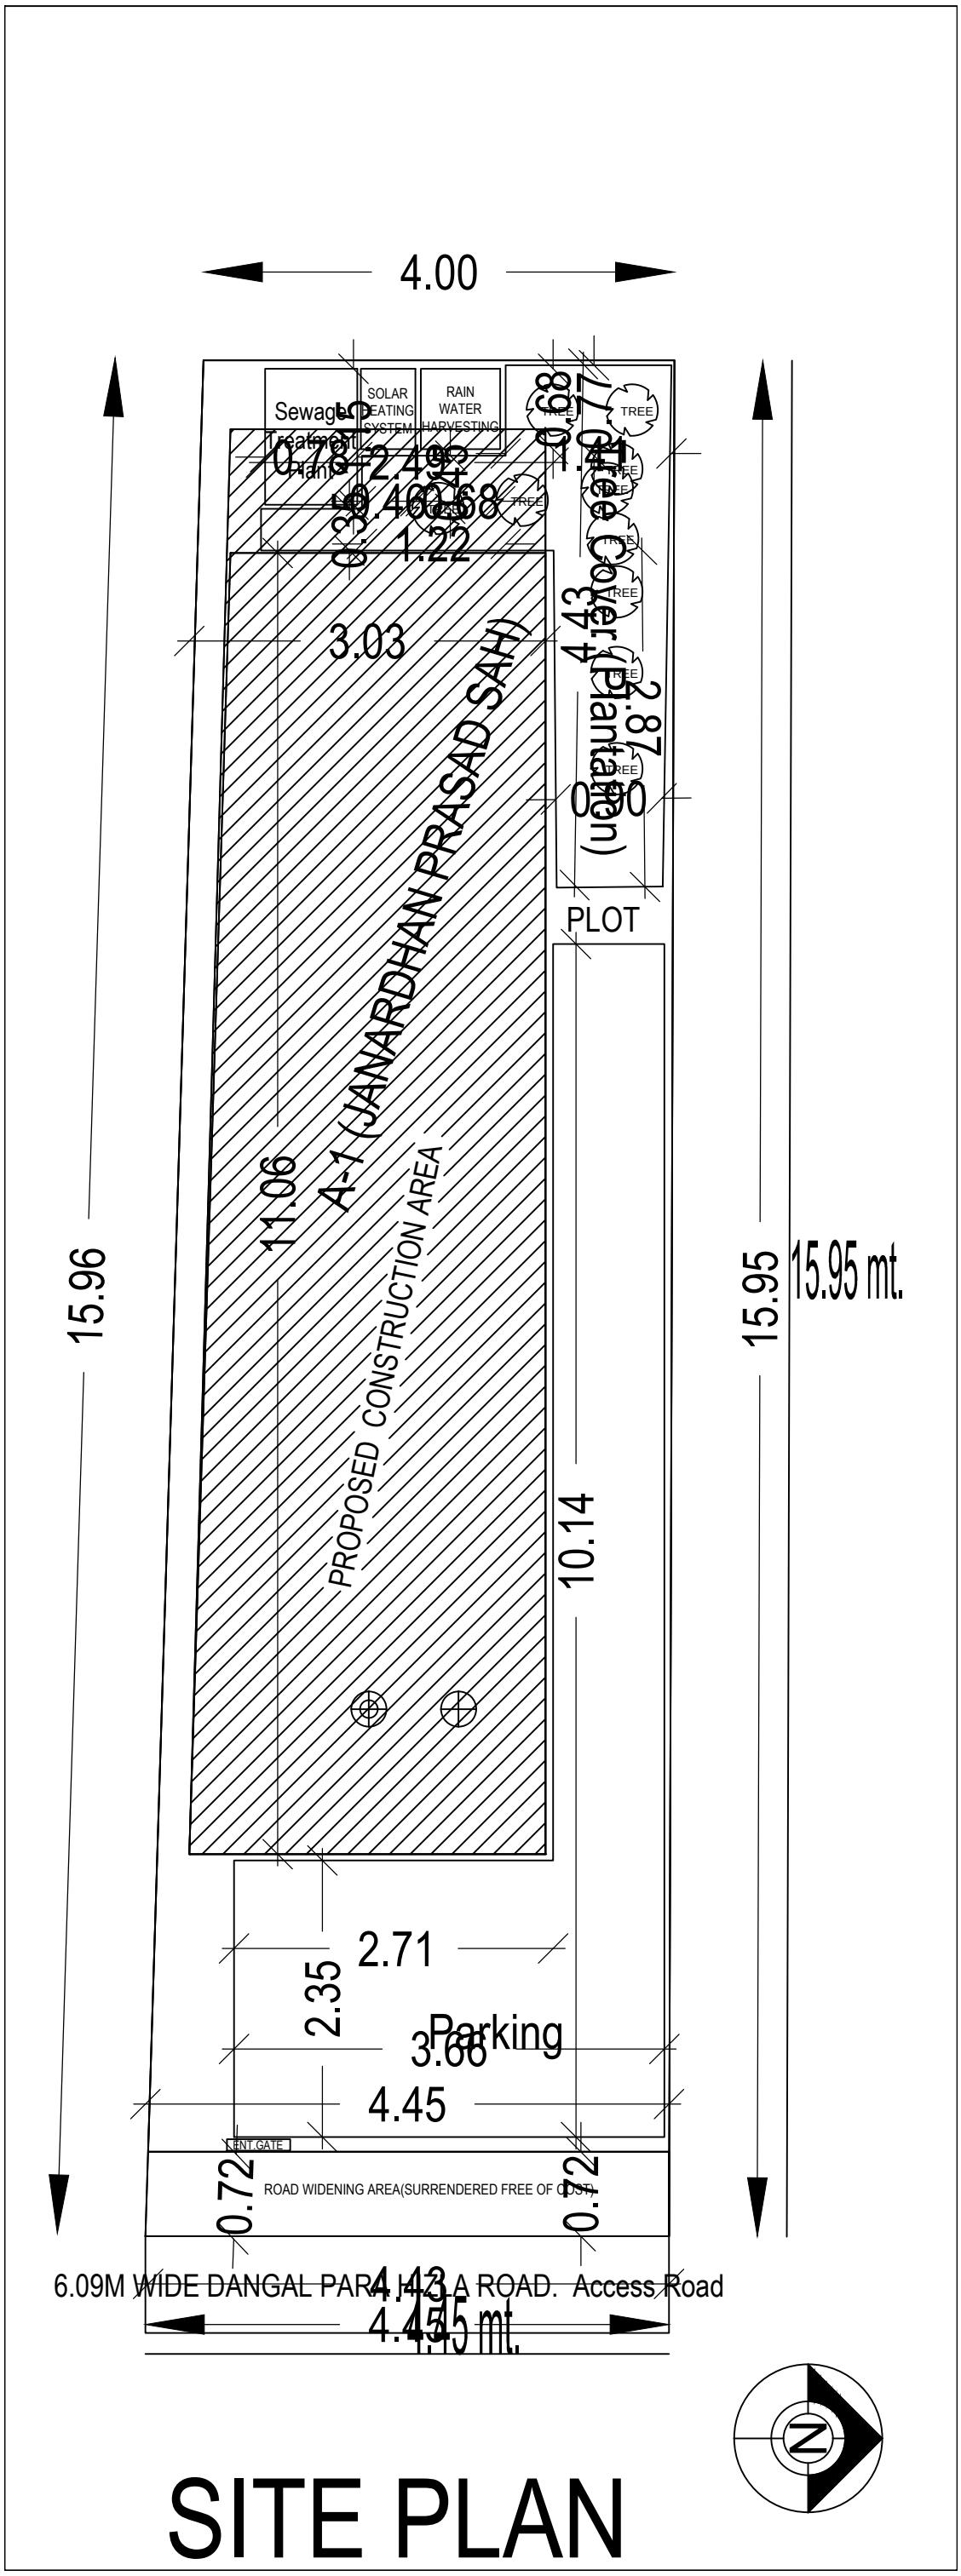
4.00
Sewage Treatment Plant
SOLAR HEATING SYSTEM
RAIN WATER HARVESTING
TREE
Tree Cover (Plantation)
PLOT
A-1 (JANARDHAN PRASAD SAH)
PROPOSED CONSTRUCTION AREA
15.96
15.95
15.95 mt.
10.14
11.06
3.03
2.71
2.35
Parking
3.66
4.45
ENT.GATE
ROAD WIDENING AREA(SURRENDERED FREE OF COST)
0.72
0.72
6.09M WIDE DANGAL PARA HAJA ROAD. Access Road
4.45 mt.
N

SITE PLAN