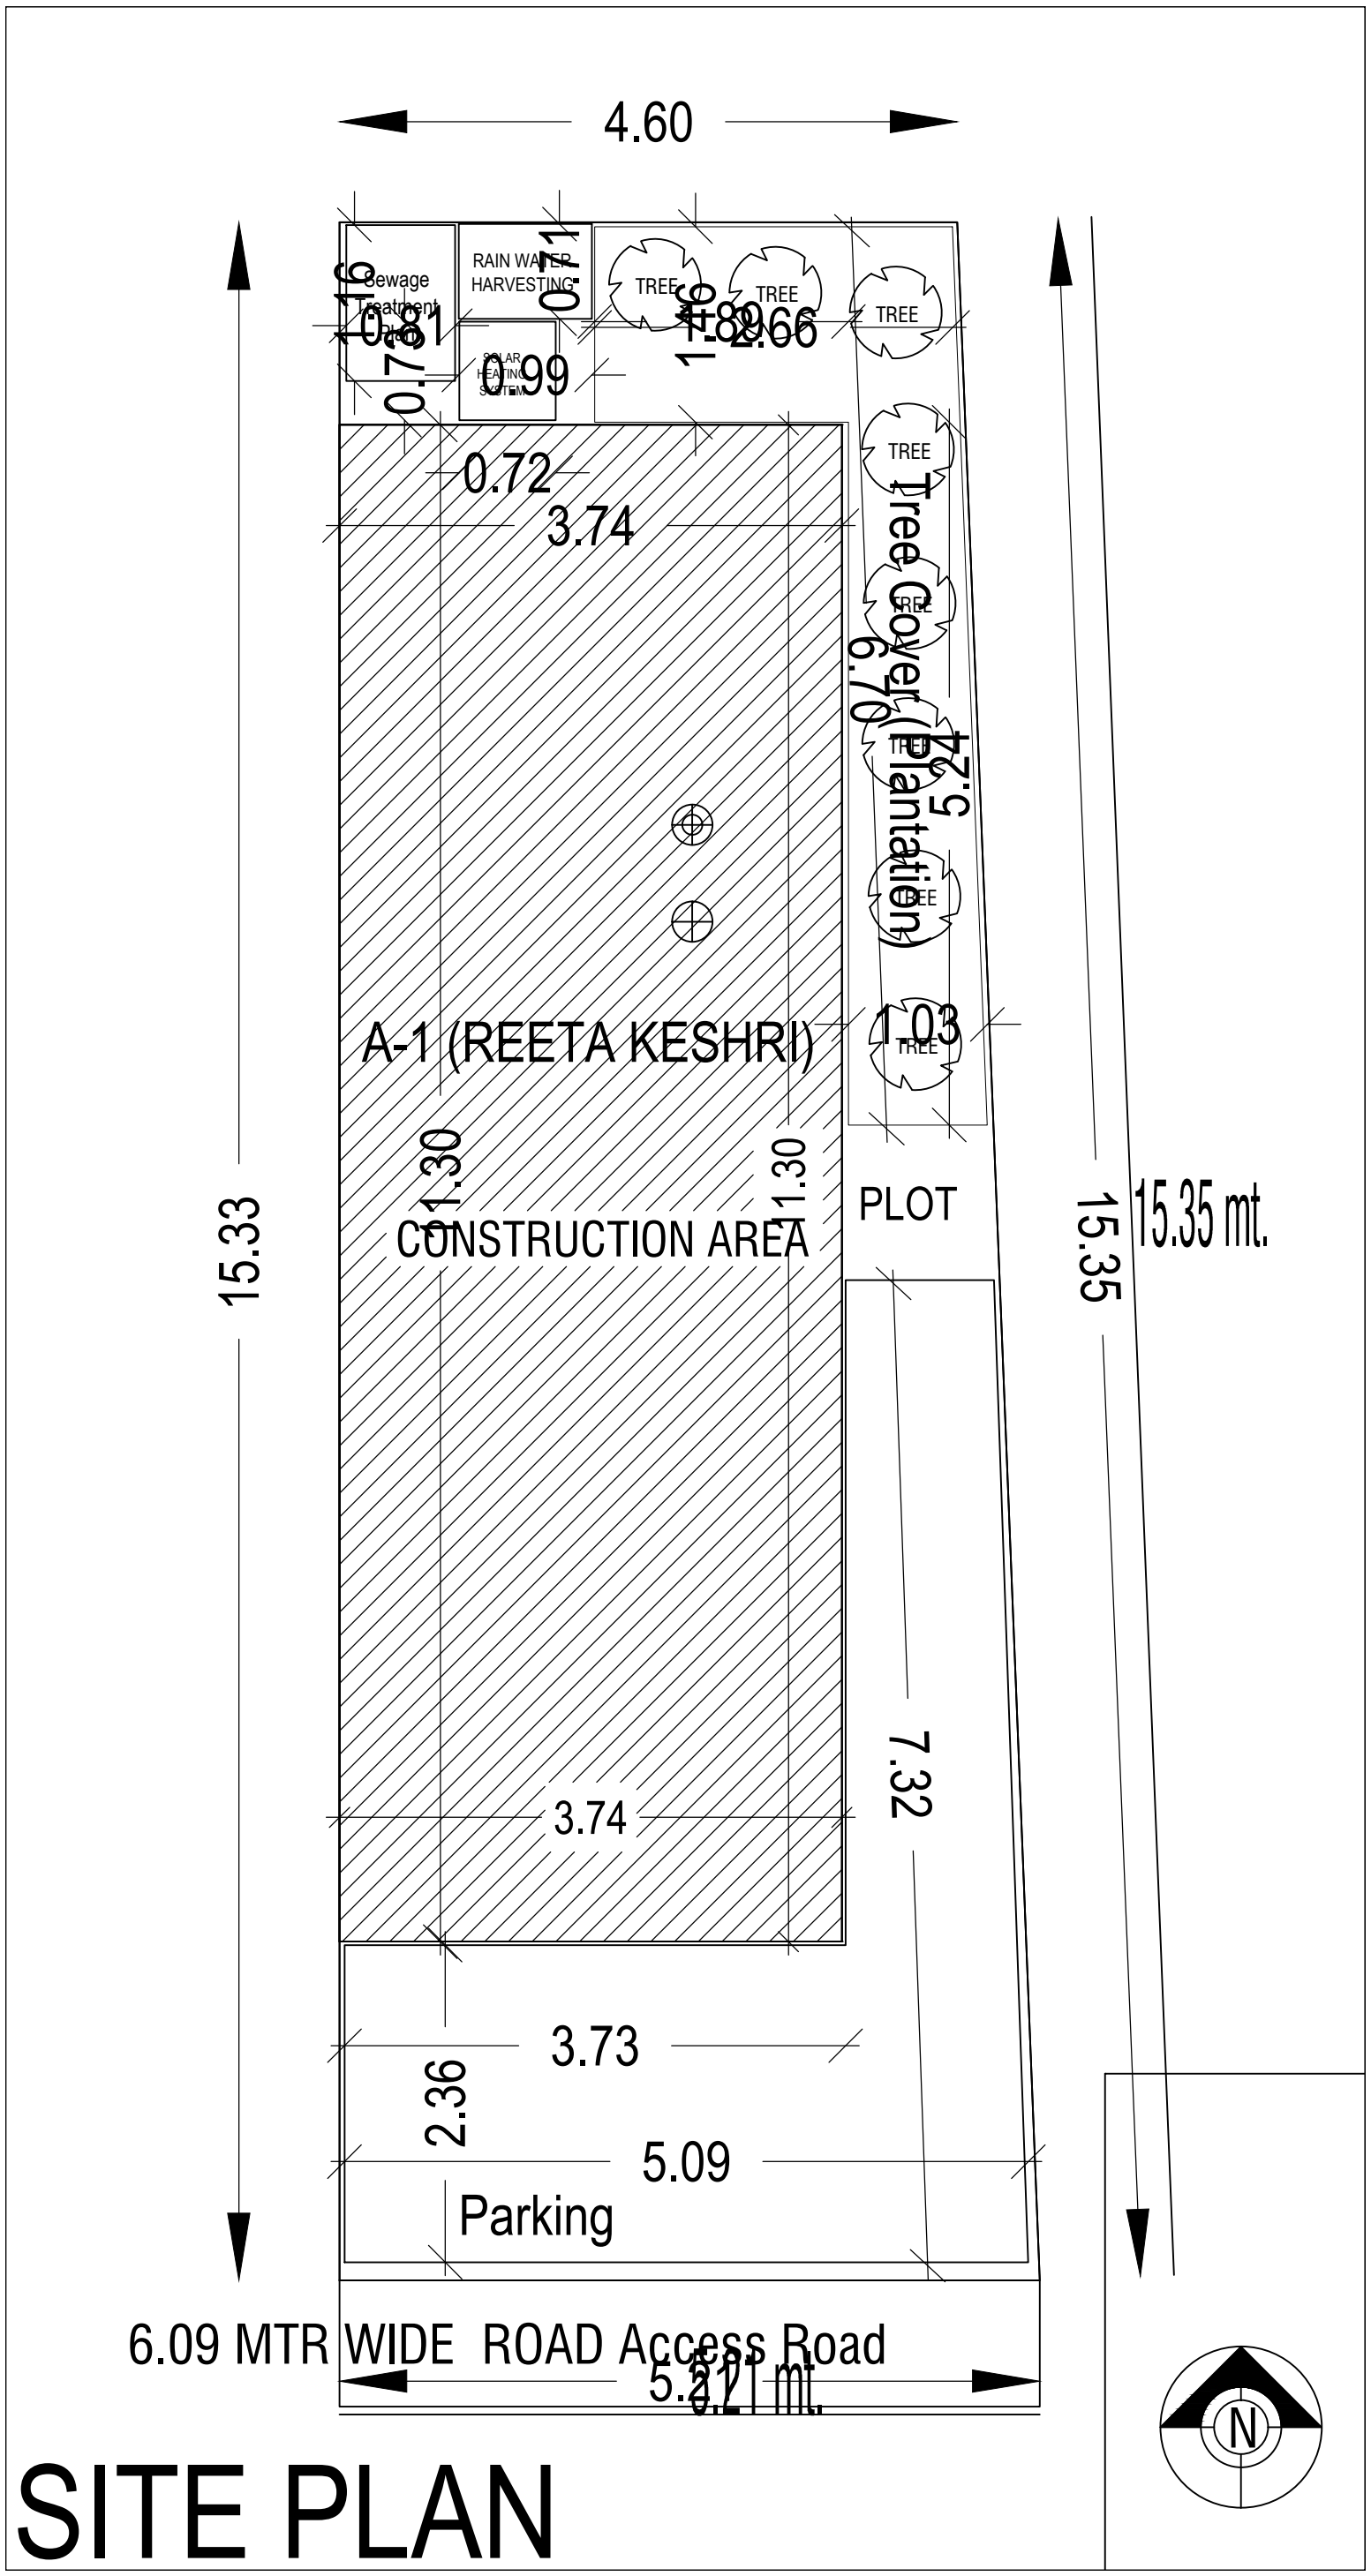
4.60
Sewage Treatment Plant
RAIN WATER HARVESTING
SOLAR HEATING SYSTEM
TREE
Tree Cover (Plantation)
A-1 (REETA KESHRI)
CONSTRUCTION AREA
PLOT
15.33
15.35
15.35 mt.
3.74
3.73
2.36
5.09
Parking
7.32
6.09 MTR WIDE ROAD Access Road
N

SITE PLAN