112 dated 16 nov 23

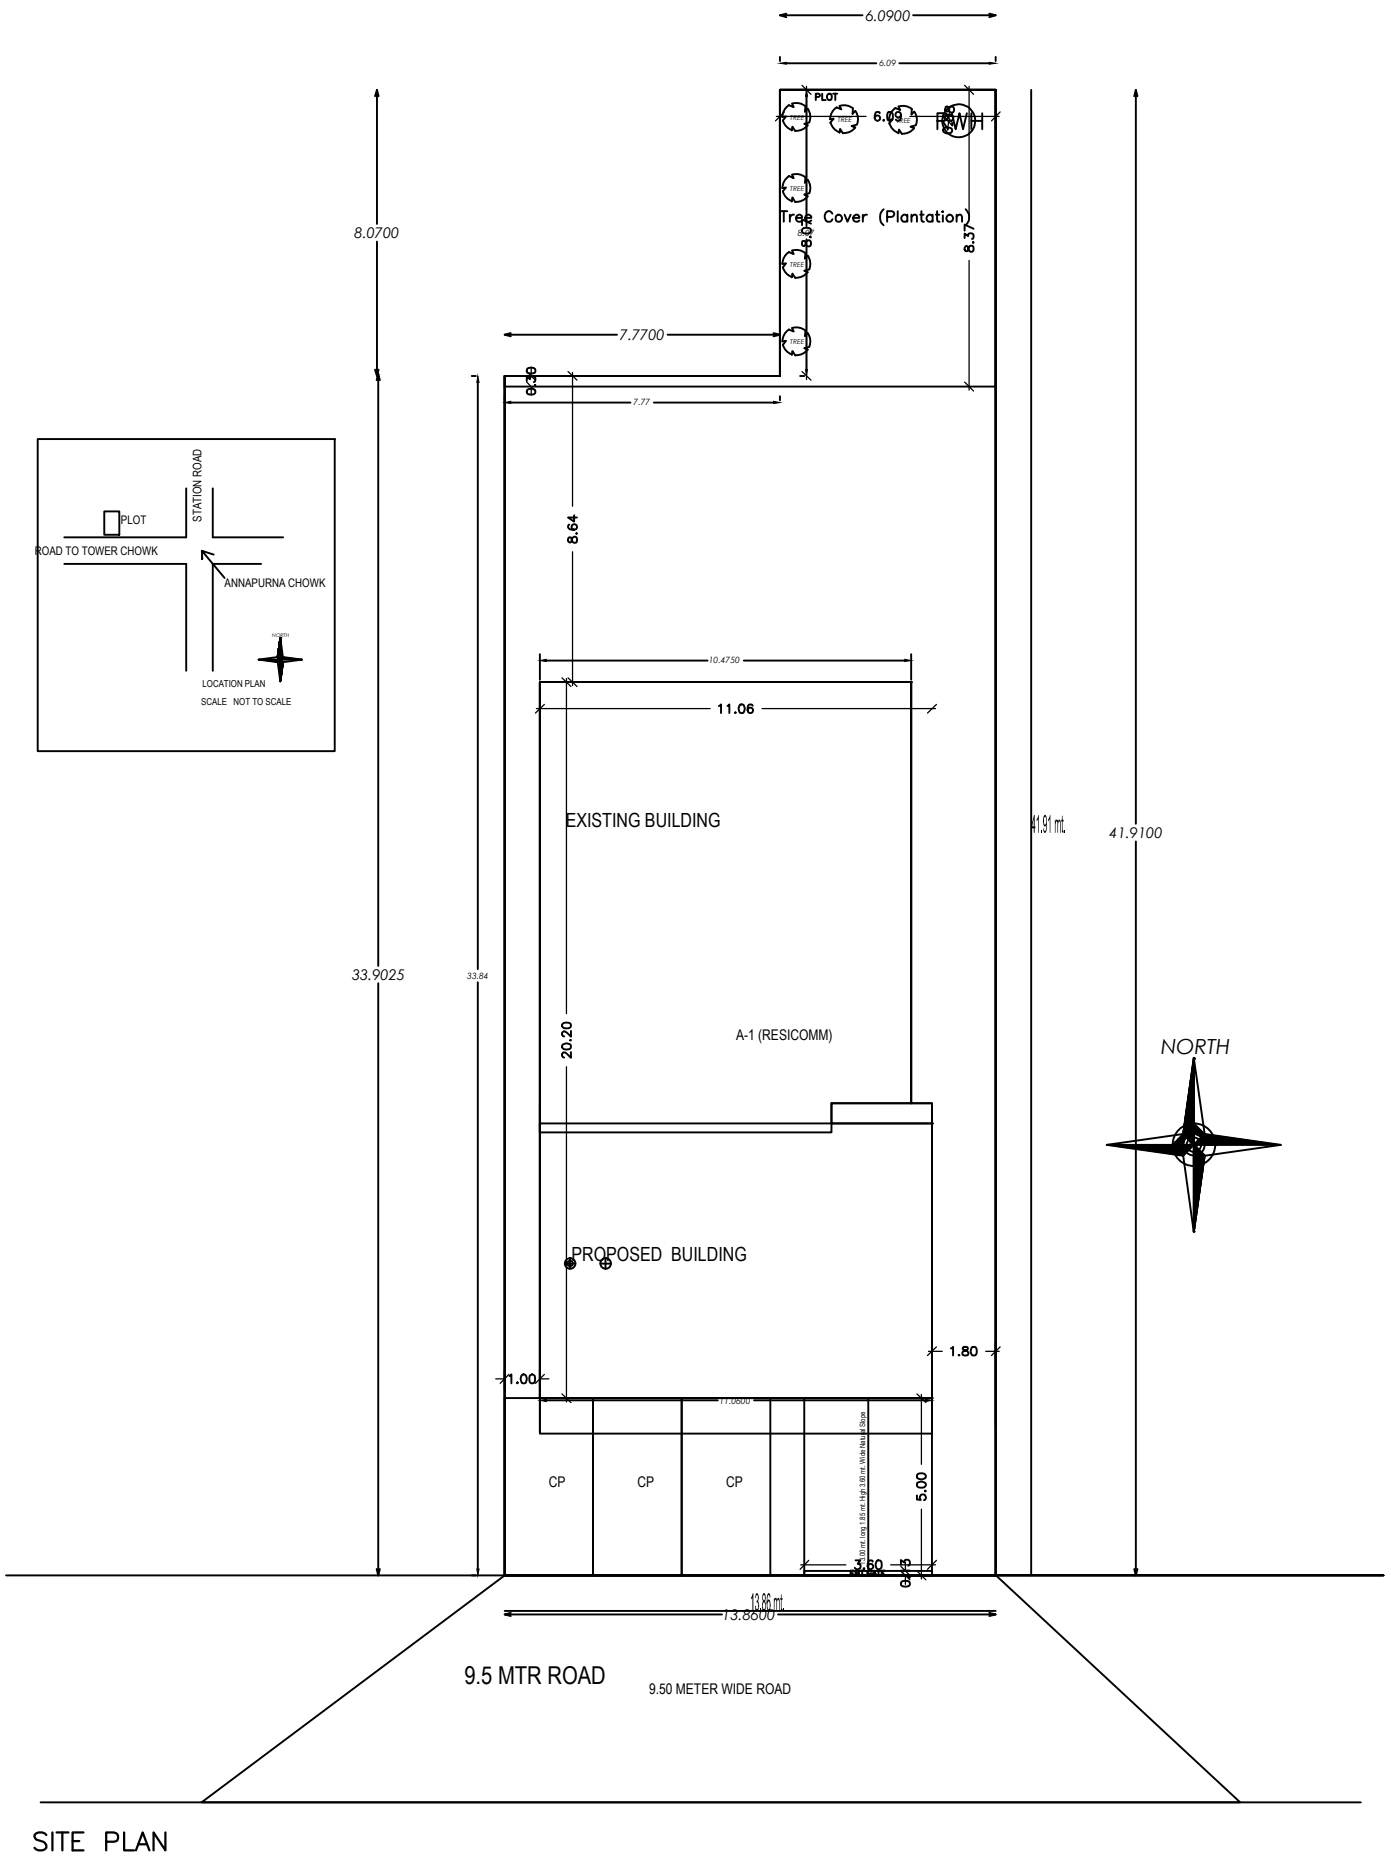

SITE PLAN