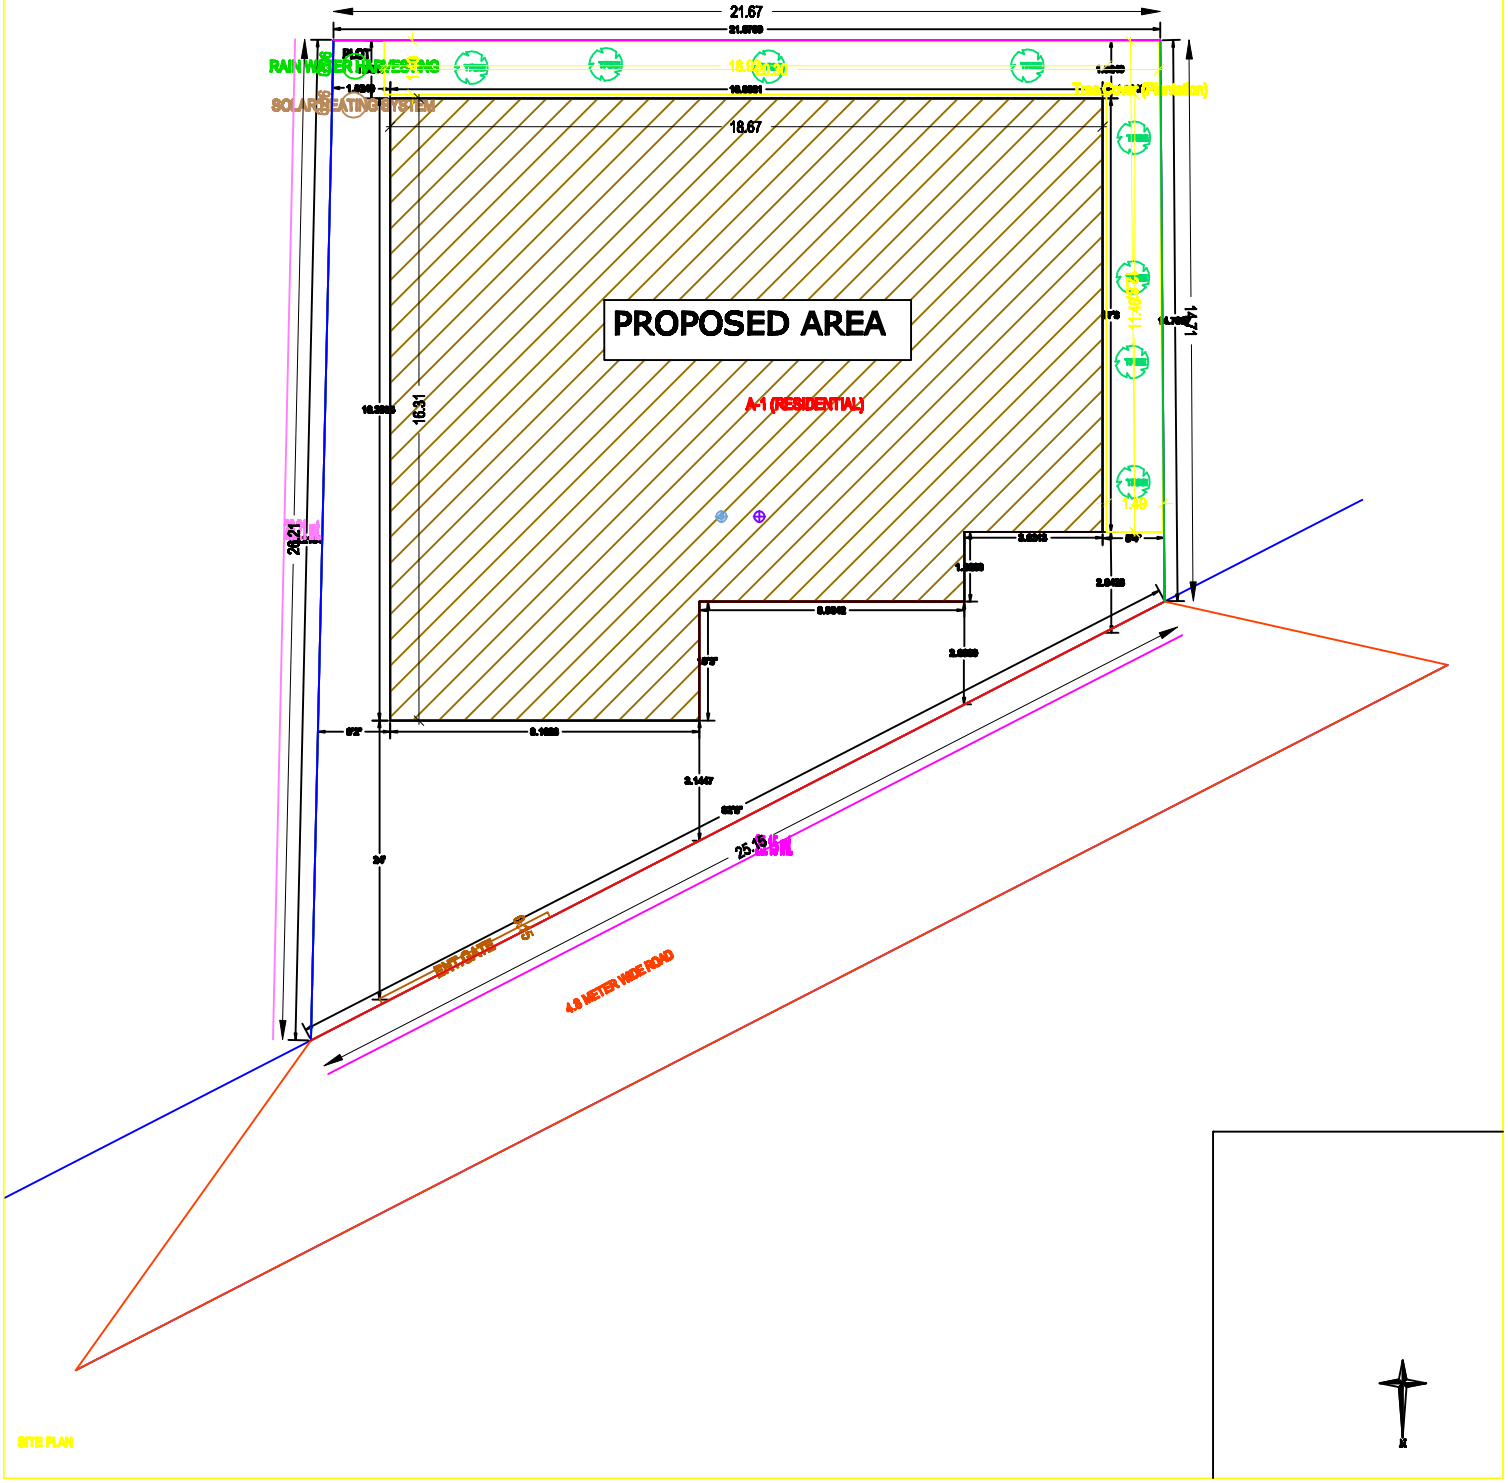
21.67
PLOT
RAIN WATER HARVESTING
SOLAR HEATING SYSTEM
18.67
PROPOSED AREA
A-1 (RESIDENTIAL)
16.31
29.21 M
25.15 M
ENTRANCE
4.9 METER WIDE ROAD
SITE PLAN