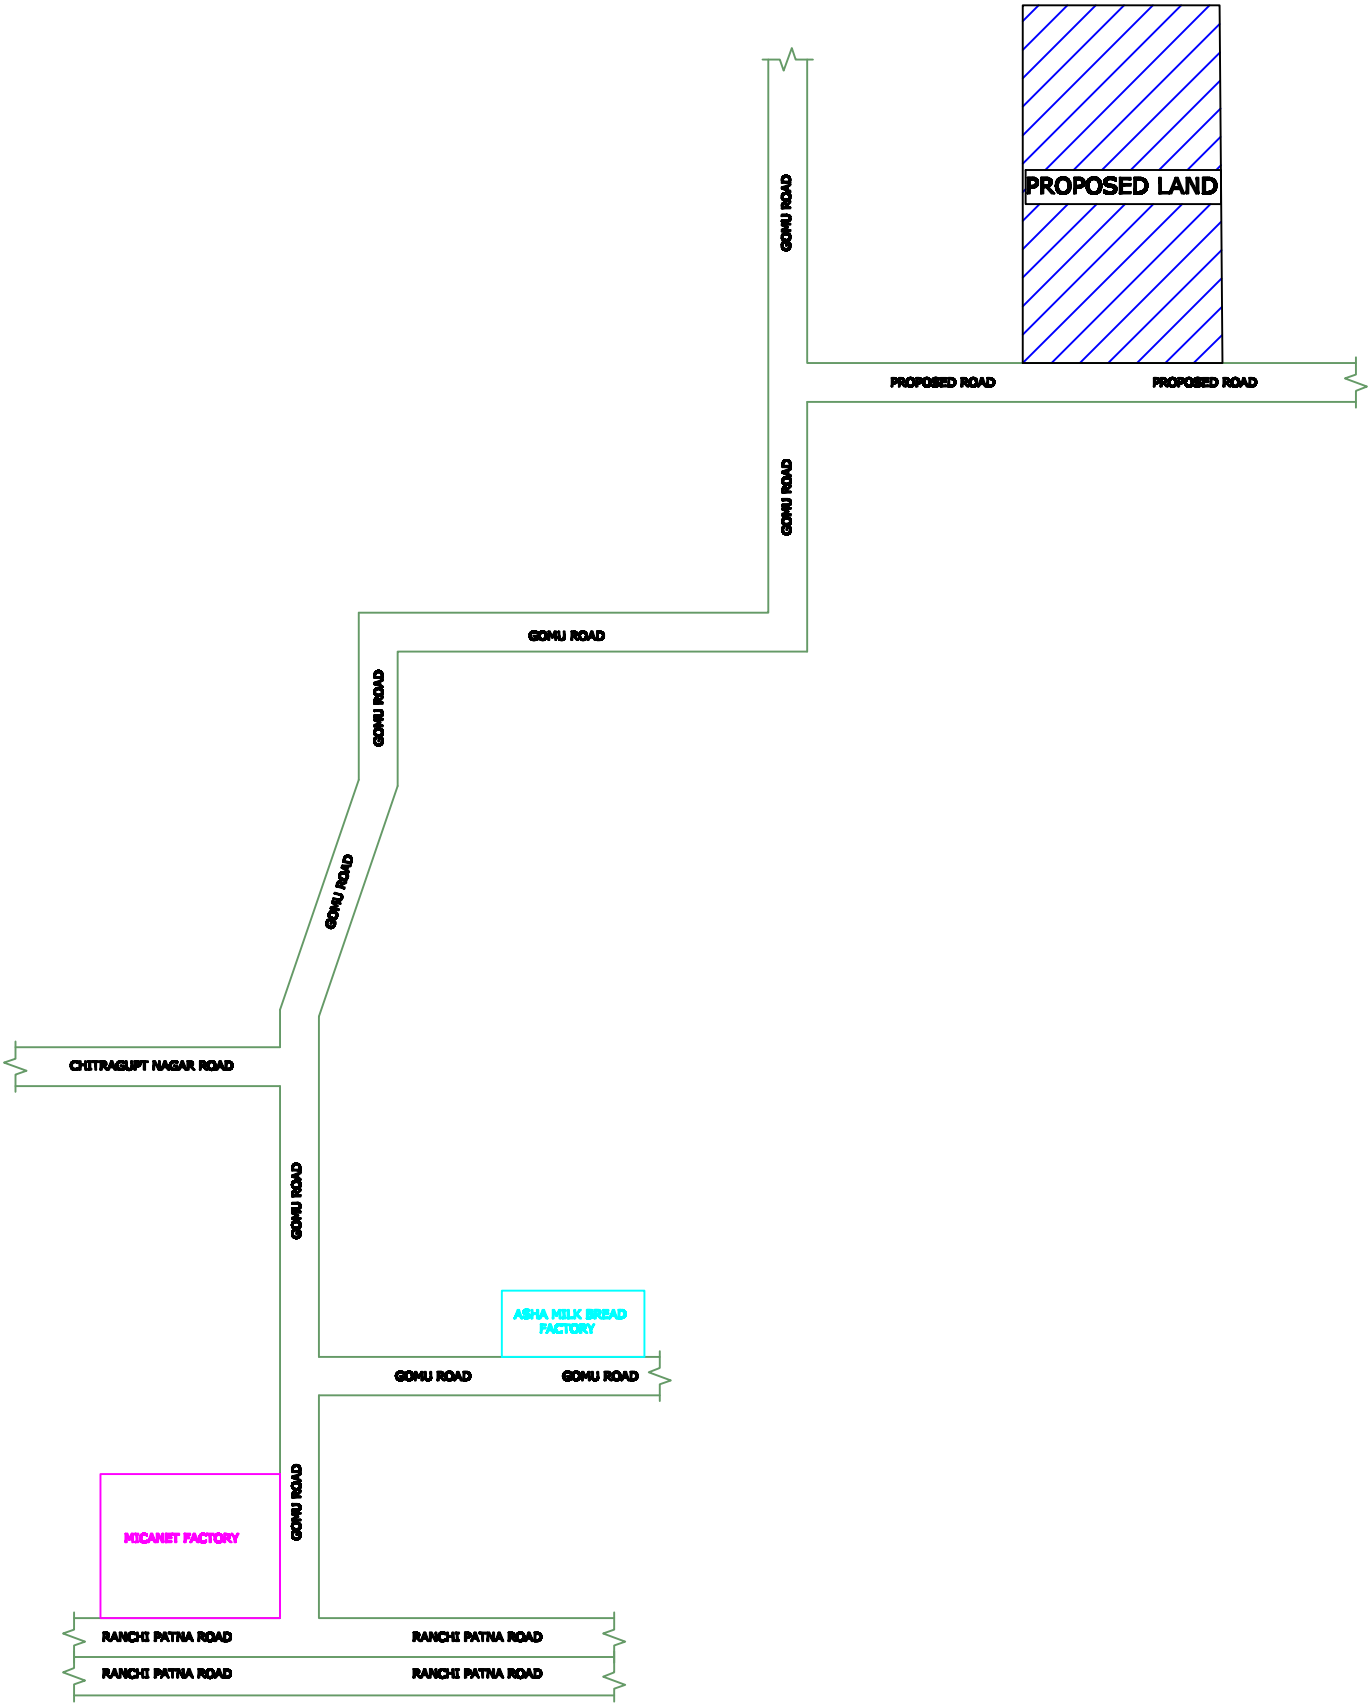

LOCATION PLAN (SCALE -1''16')

Location Plan