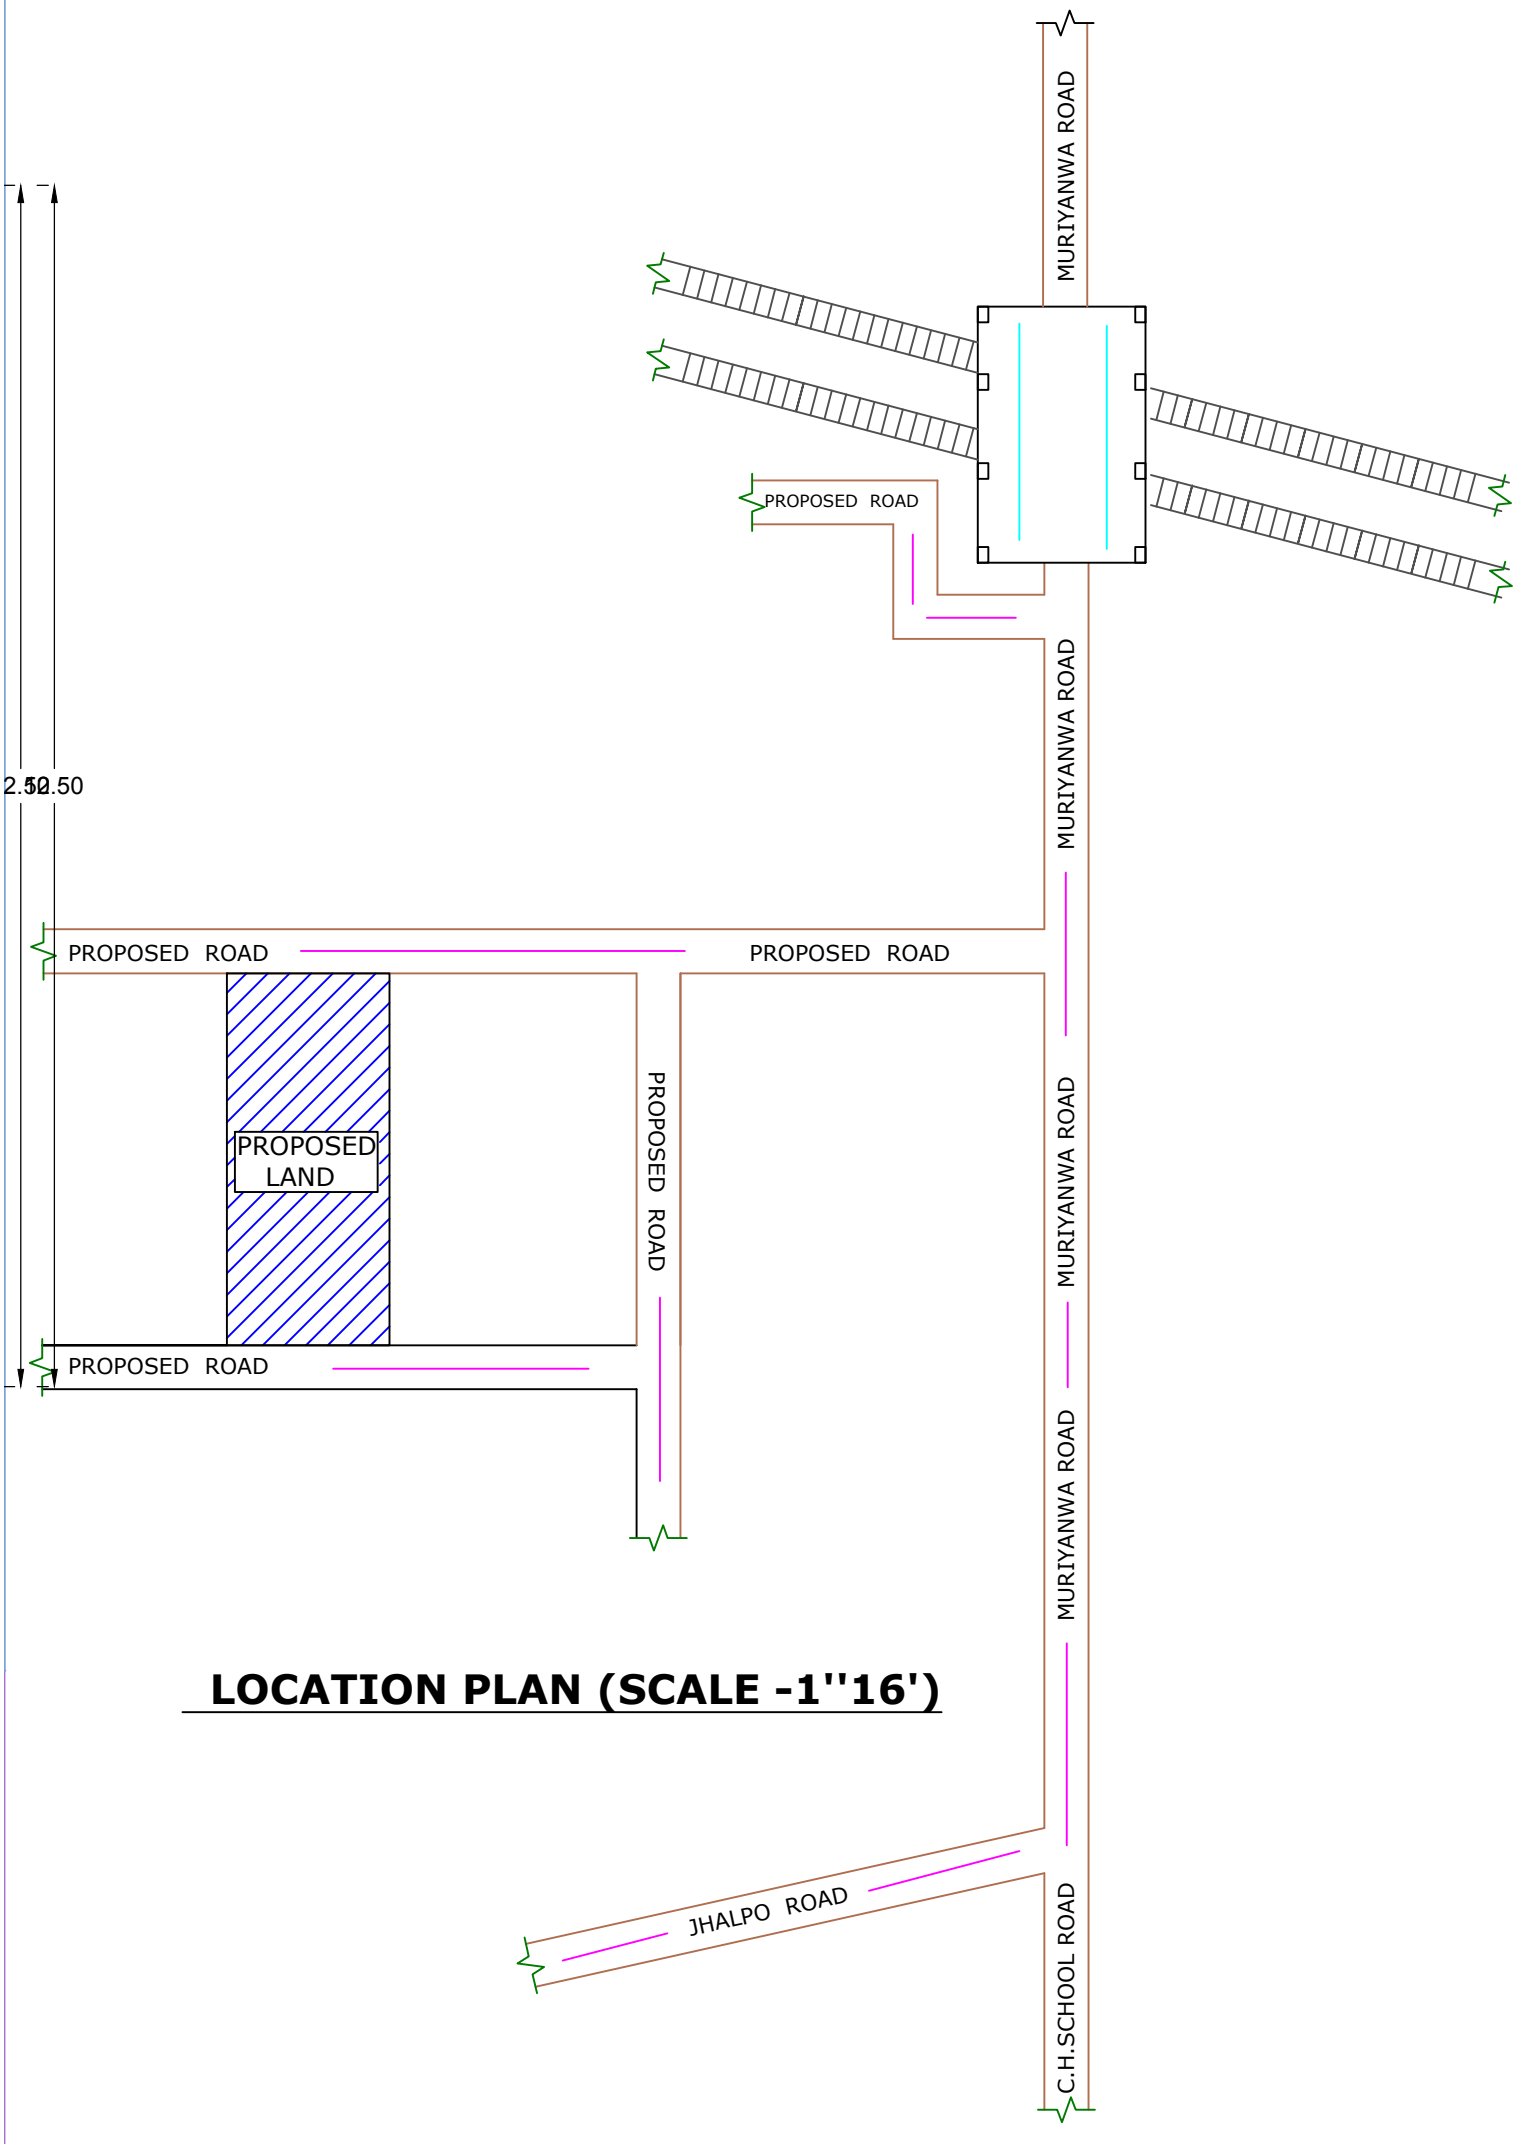

LOCATION PLAN (SCALE -1''16')