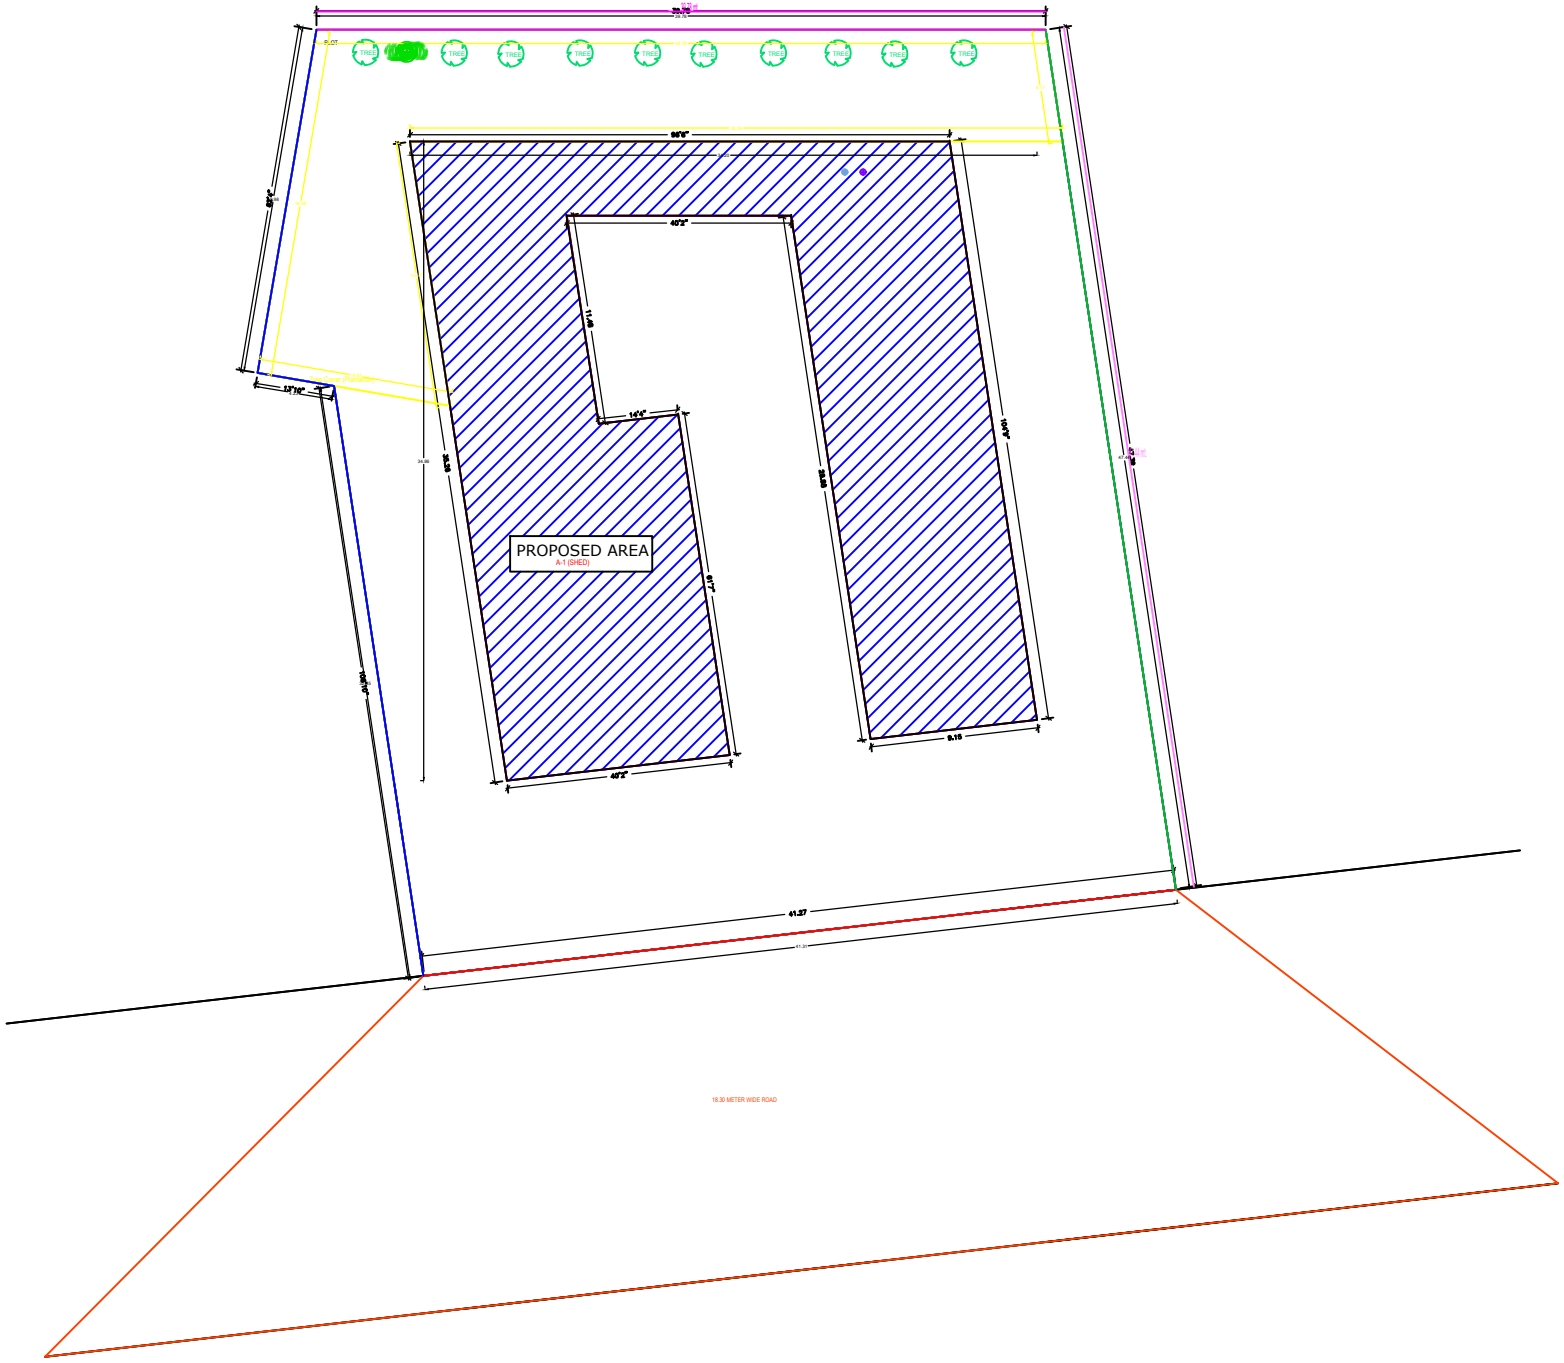
PROPOSED AREA
A-1 (SHED)
41.27
18.30 METER WIDE ROAD