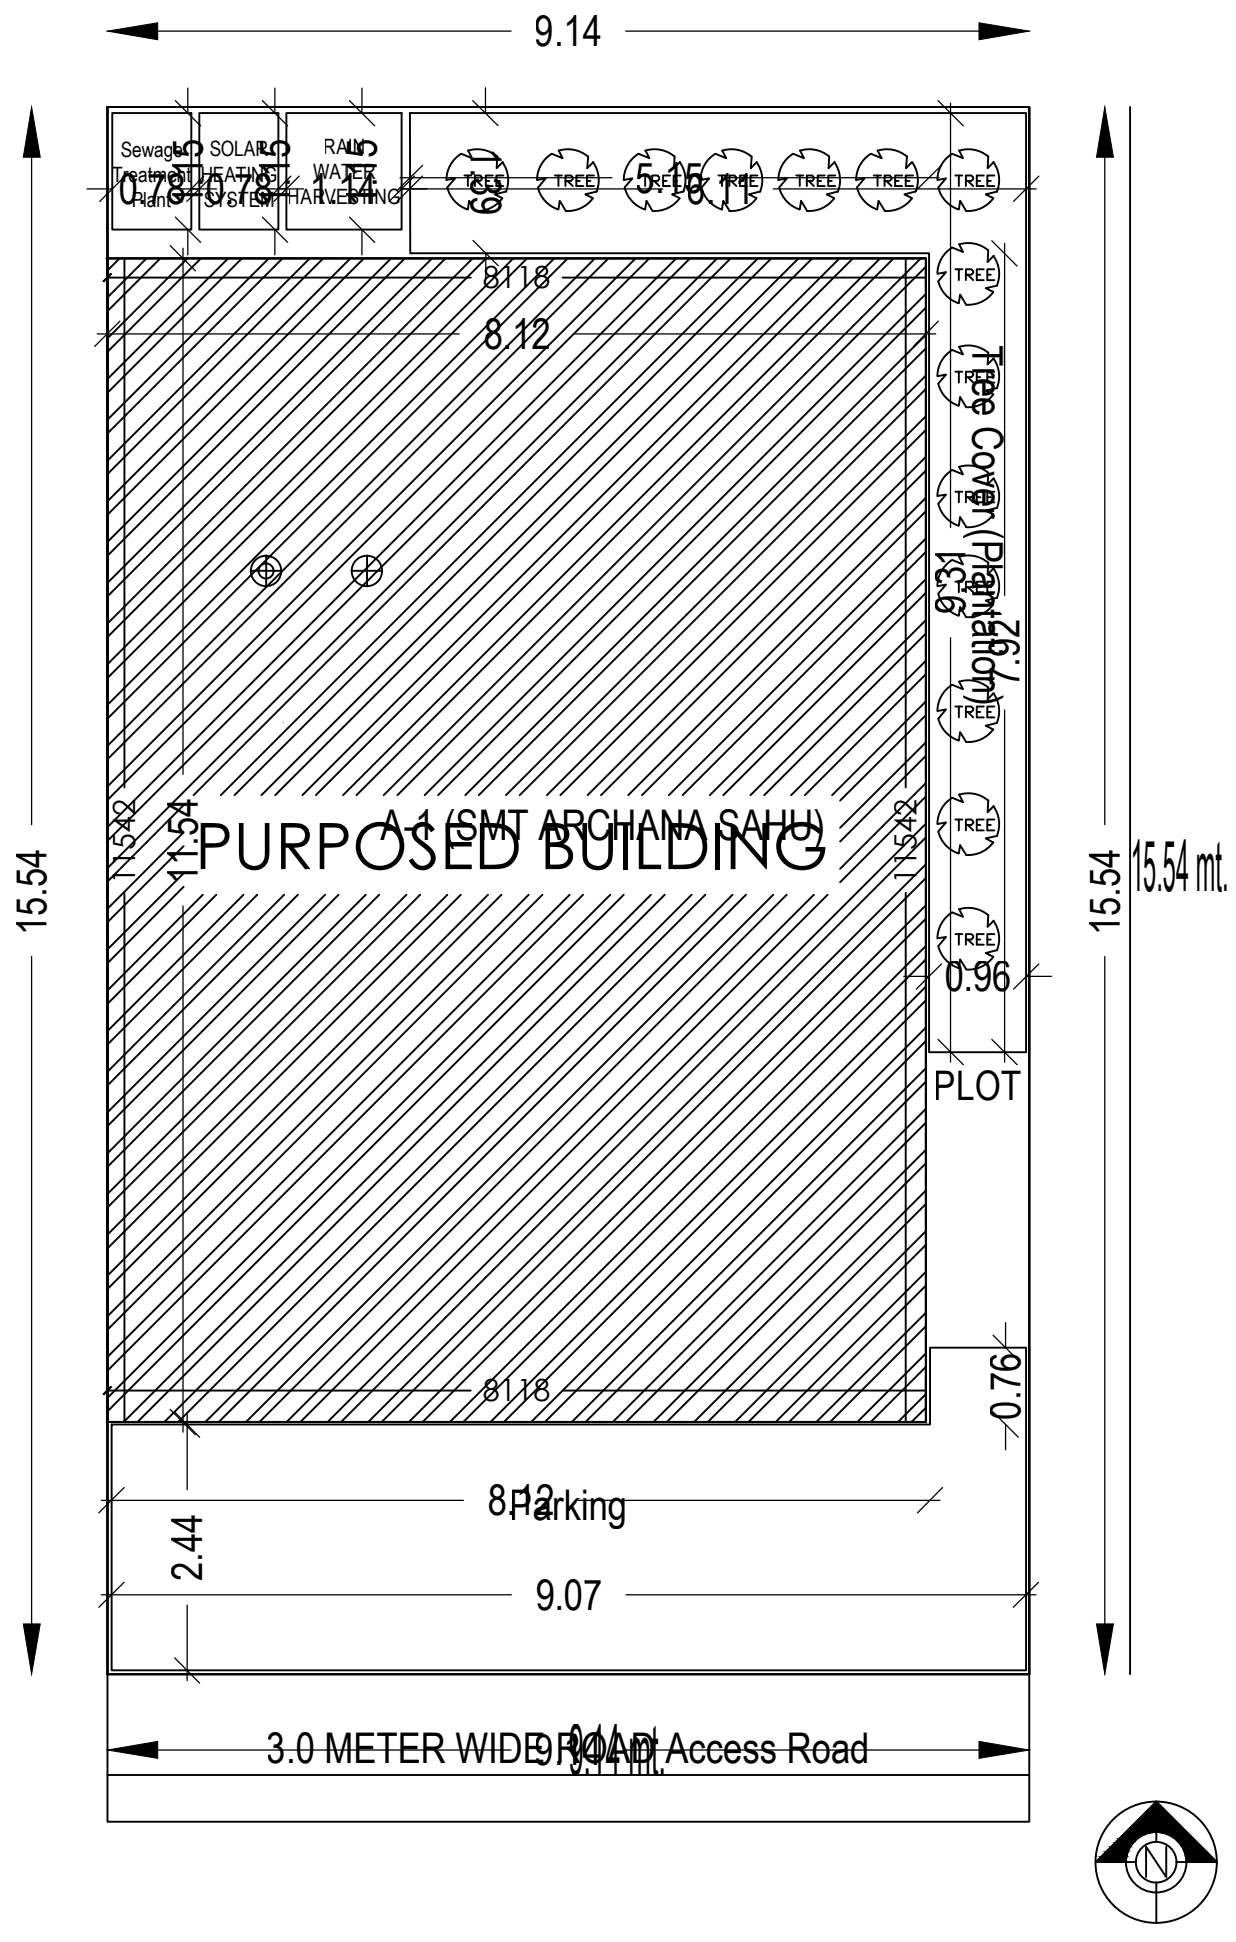
9.14
Sewage Treatment Plant
SOLAR HEATING SYSTEM
RAIN WATER HARVESTING
TREE
8118
8.12
Tree Cover (Plantation)
9.31
PURPOSED BUILDING
A-1 (SMT ARCHANA SAHU)
11542
11.54
15.54
15.54 mt.
0.96
PLOT
0.76
8118
8.12
Parking
2.44
9.07
3.0 METER WIDE ROAD
Access Road

SITE PLAN