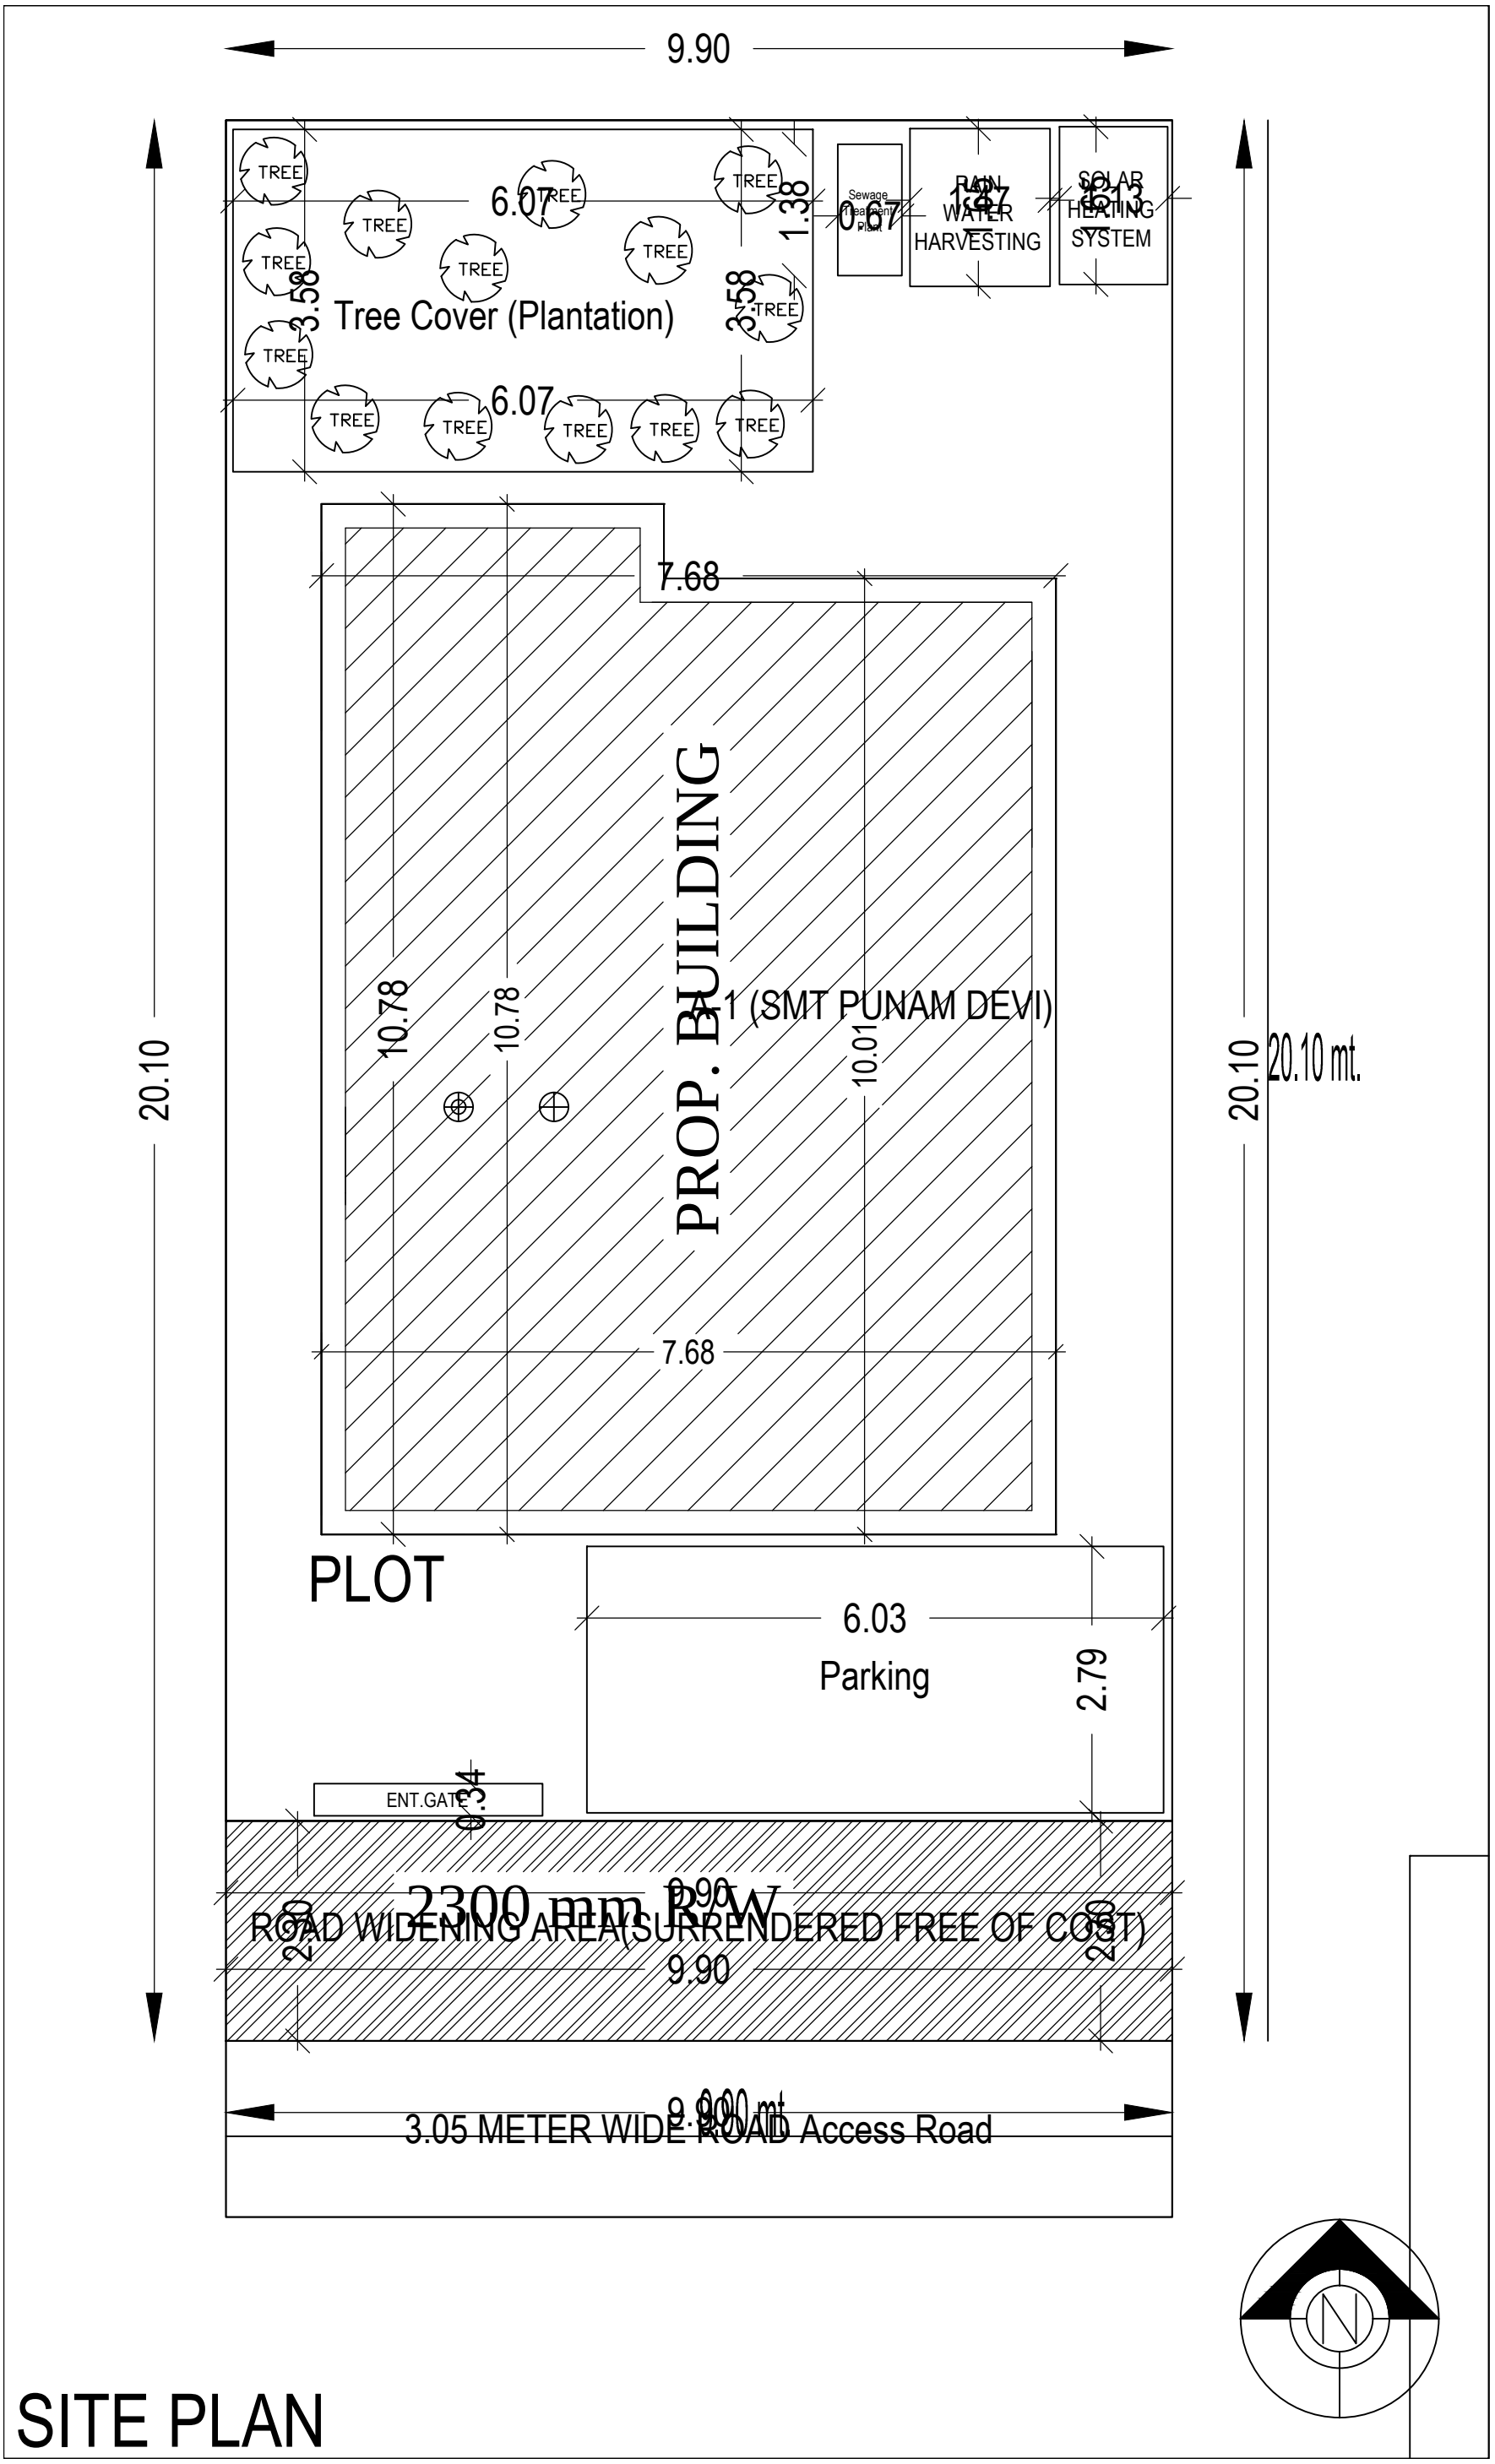
9.90
TREE
6.07
1.38
0.67
Sewage Treatment Plant
RAIN WATER HARVESTING
SOLAR HEATING SYSTEM
3.58
Tree Cover (Plantation)
7.68
PROP. BUILDING
A1 (SMT PUNAM DEVI)
10.78
10.01
20.10
20.10 mt.
PLOT
6.03
Parking
2.79
ENT.GATE
2300 mm RW
ROAD WIDENING AREA(SURRENDERED FREE OF COST)
3.05 METER WIDE ROAD Access Road
N

SITE PLAN