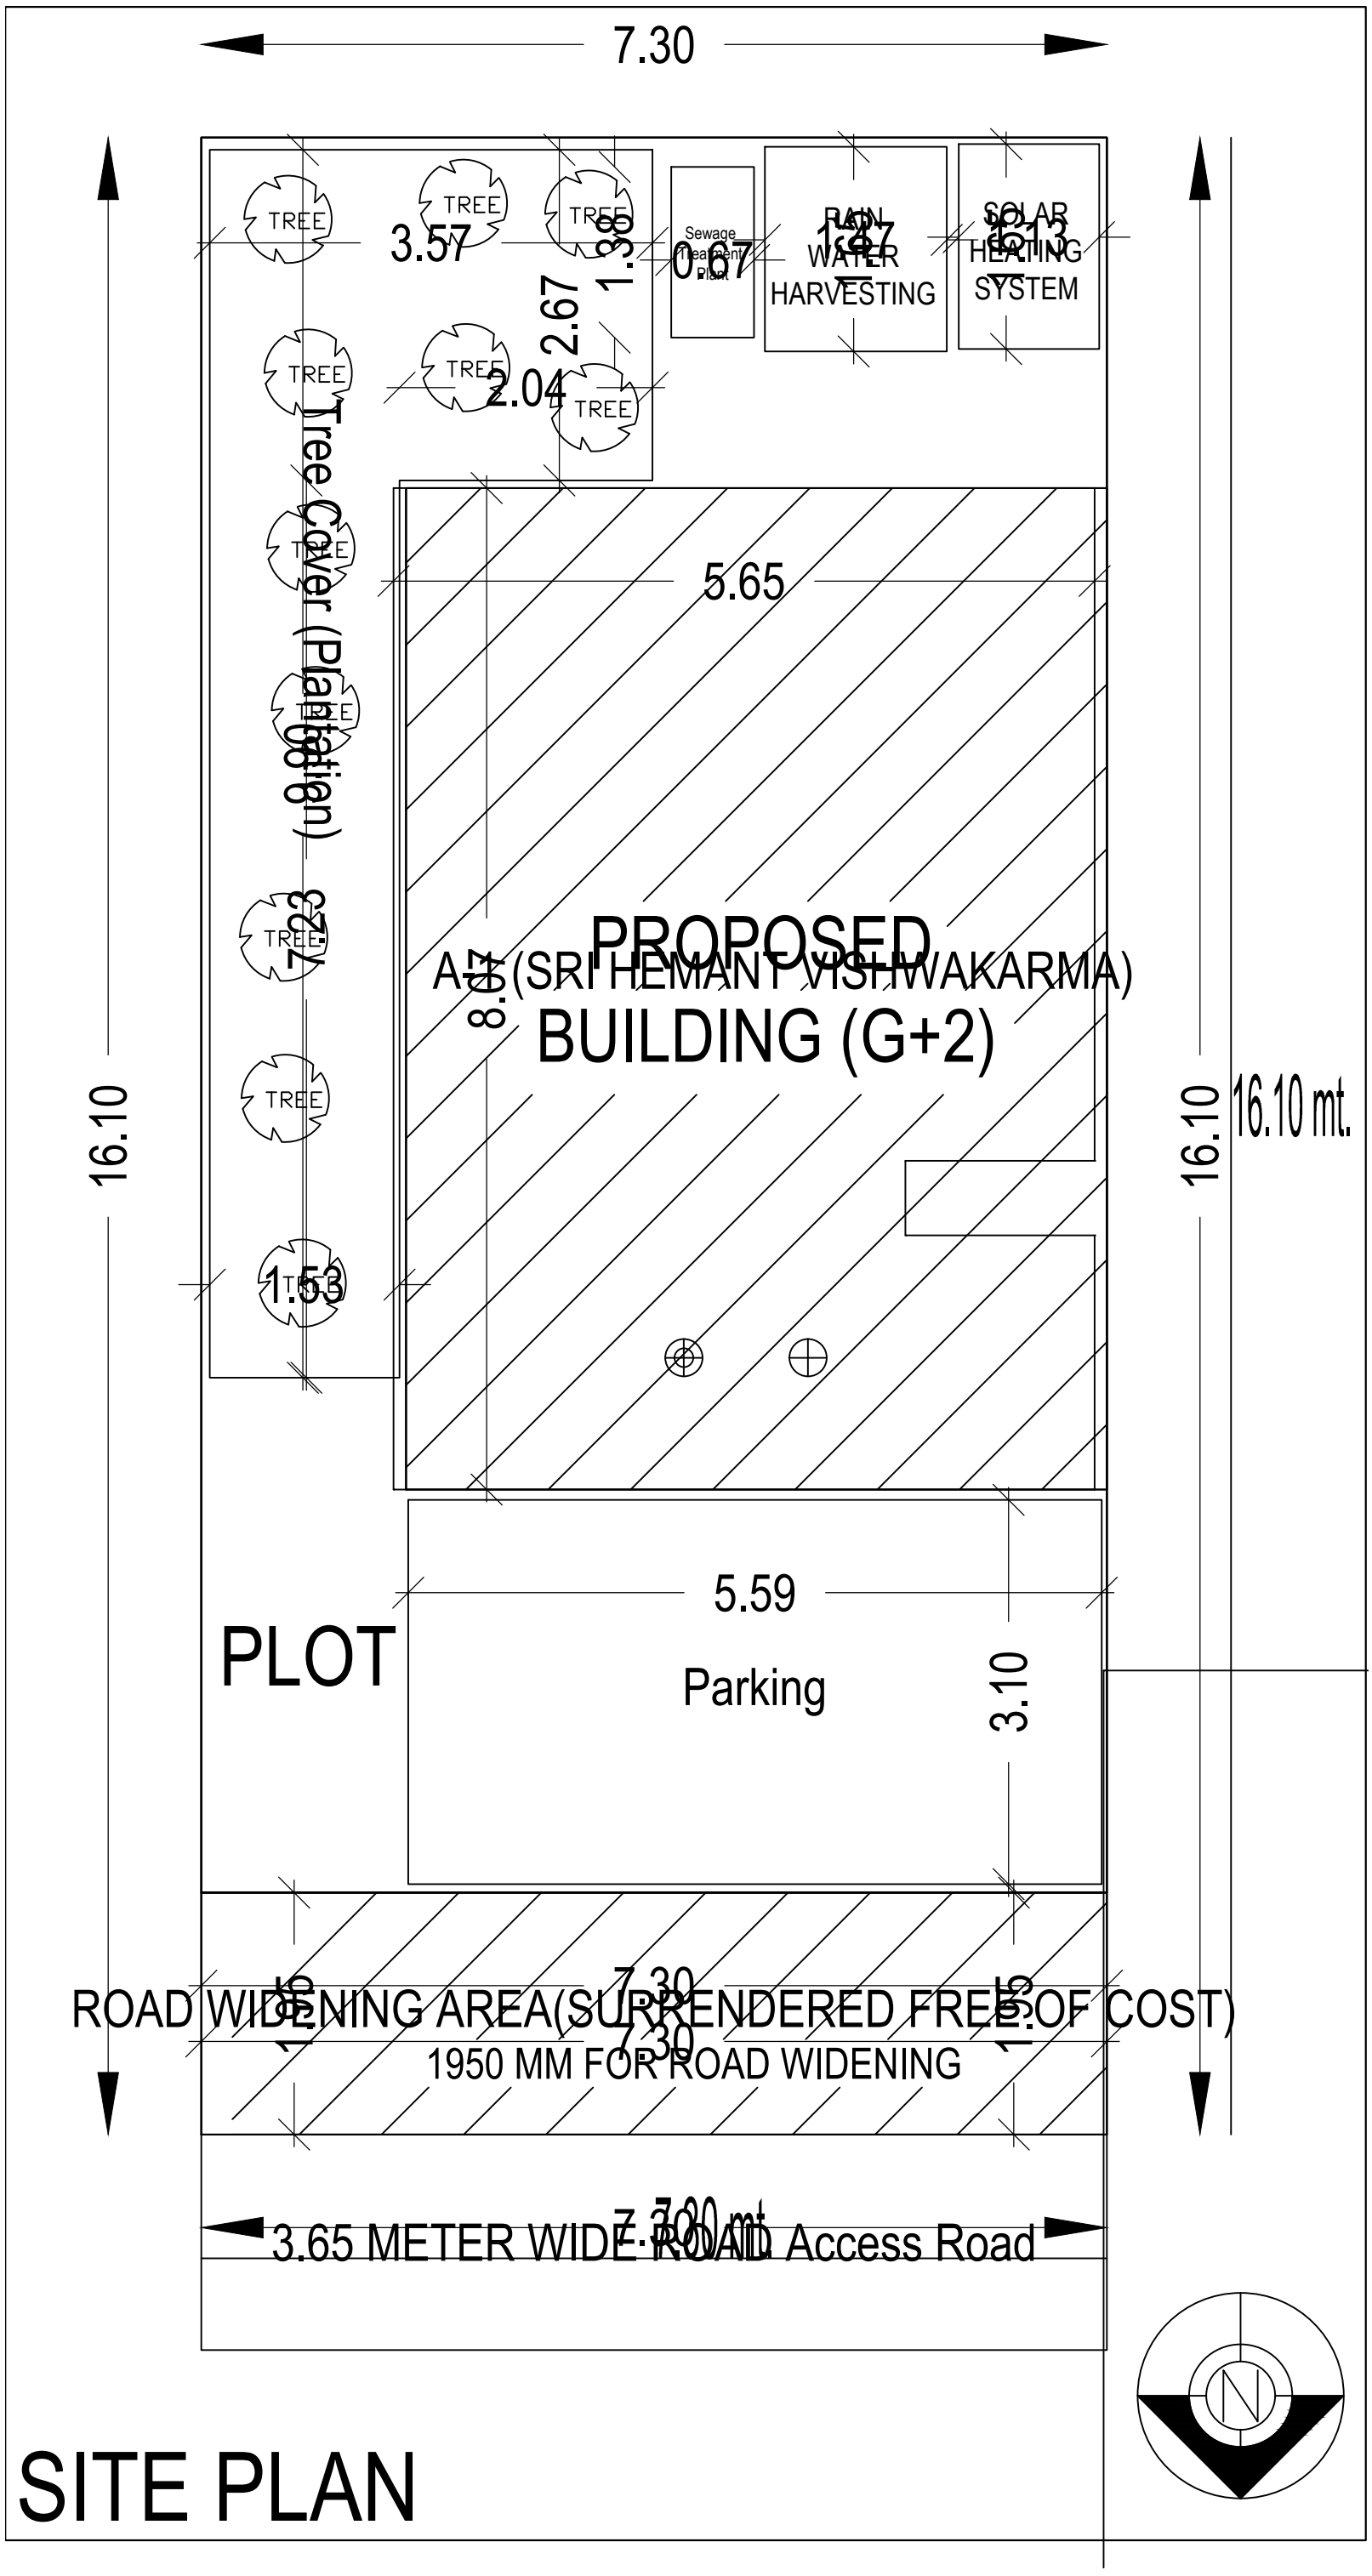
7.30
TREE
3.57
2.67
1.38
0.67
Sewage Treatment Plant
RAIN WATER HARVESTING
SOLAR HEATING SYSTEM
2.04
Tree Cover (Plantation)
5.65
PROPOSED
A.M. (SRI HEMANT VISHWAKARMA)
BUILDING (G+2)
8.05
7.23
16.10
16.10 mt.
1.53
5.59
PLOT
Parking
3.10
ROAD WIDENING AREA(SURRENDERED FREE OF COST)
1950 MM FOR ROAD WIDENING
1.95
3.65 METER WIDE ROAD
Access Road
N

SITE PLAN