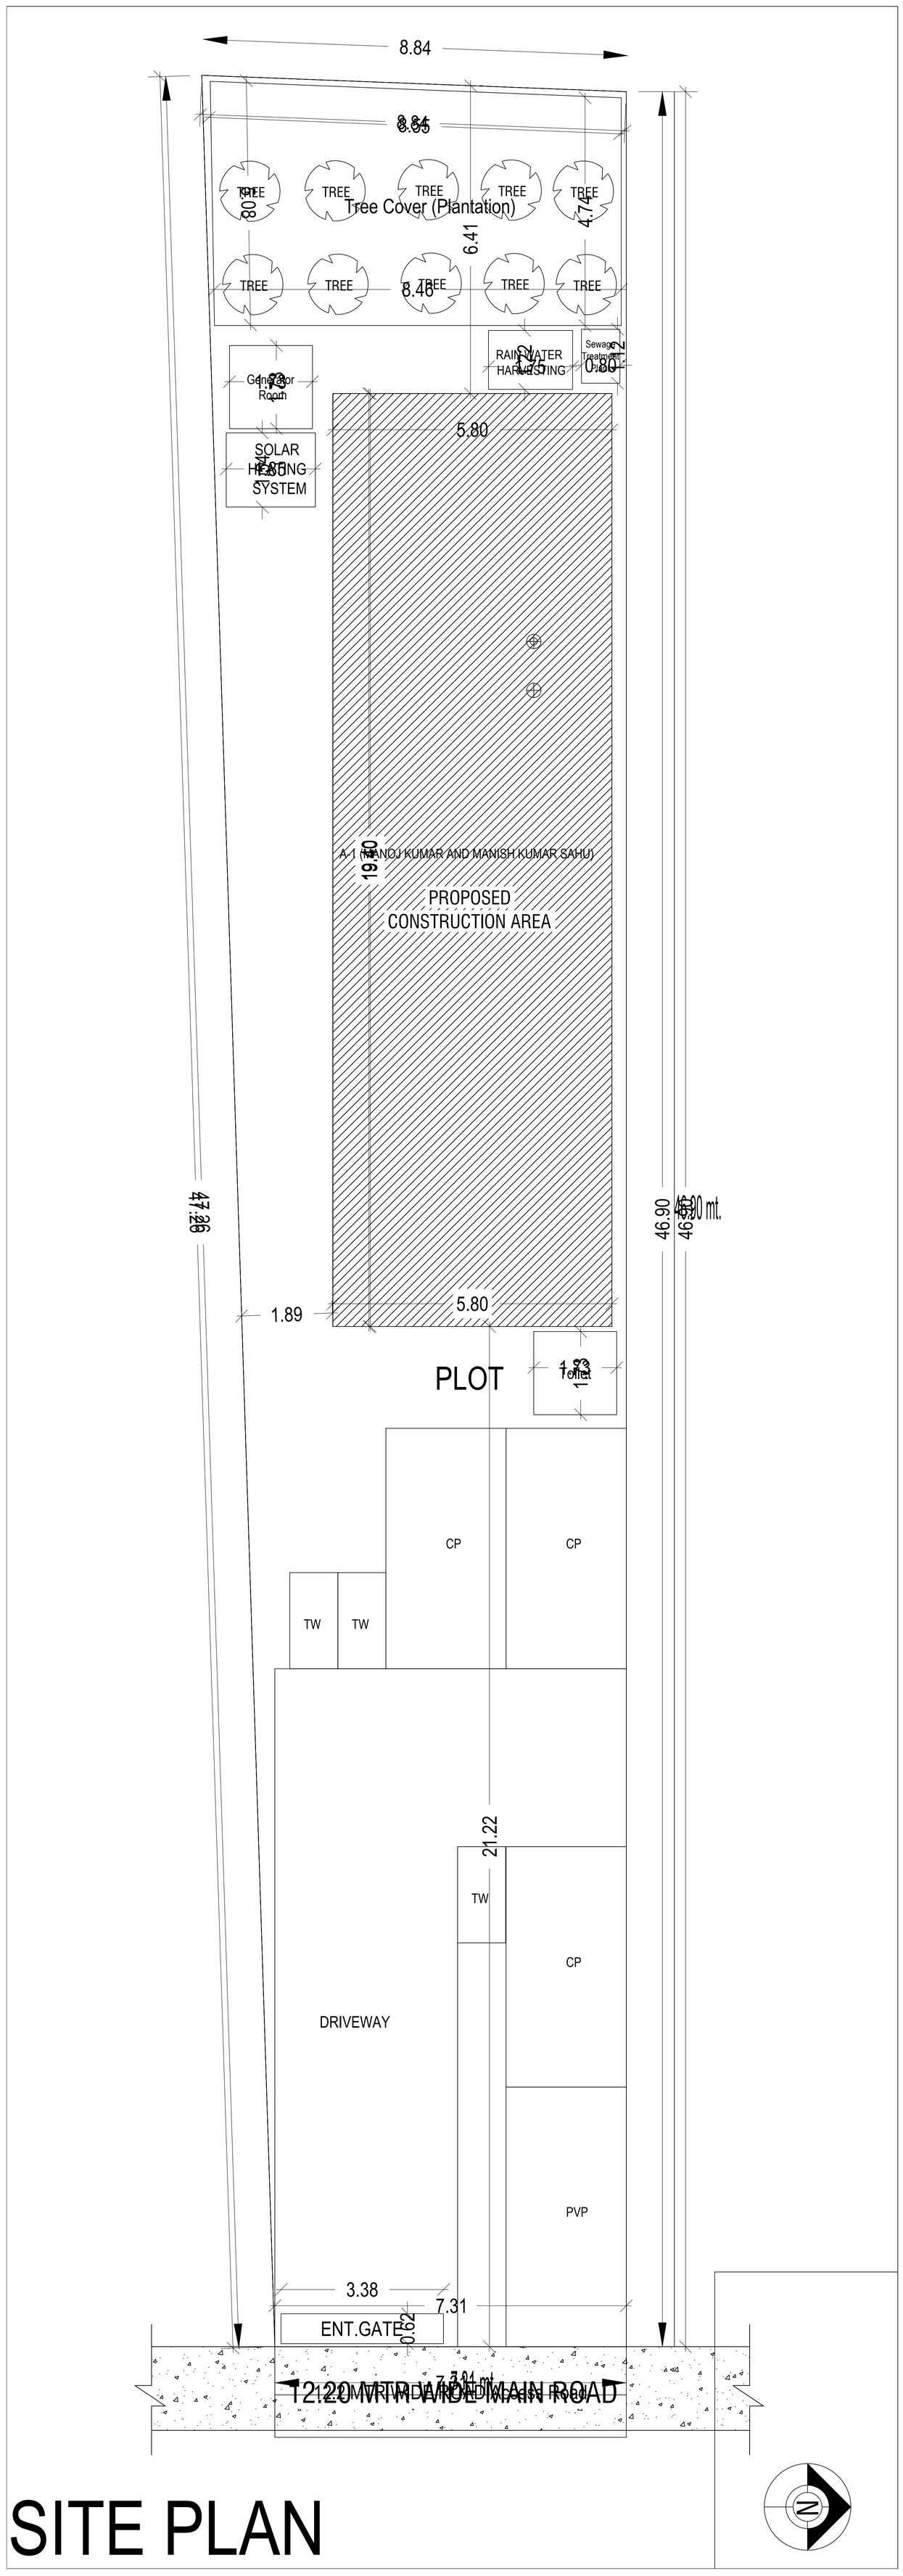
8.84
TREE
Tree Cover (Plantation)
6.41
Generator Room
RAIN WATER HARVESTING
Sewage Treatment Plant
SOLAR HEATING SYSTEM
5.80
A-1 (MANOJ KUMAR AND MANISH KUMAR SAHU)
PROPOSED CONSTRUCTION AREA
47.26
46.90
1.89
PLOT
Toilet
CP
TW
21.22
DRIVEWAY
PVP
3.38
7.31
ENT.GATE
0.62
12.20 MTR WIDE MAIN ROAD
N

SITE PLAN