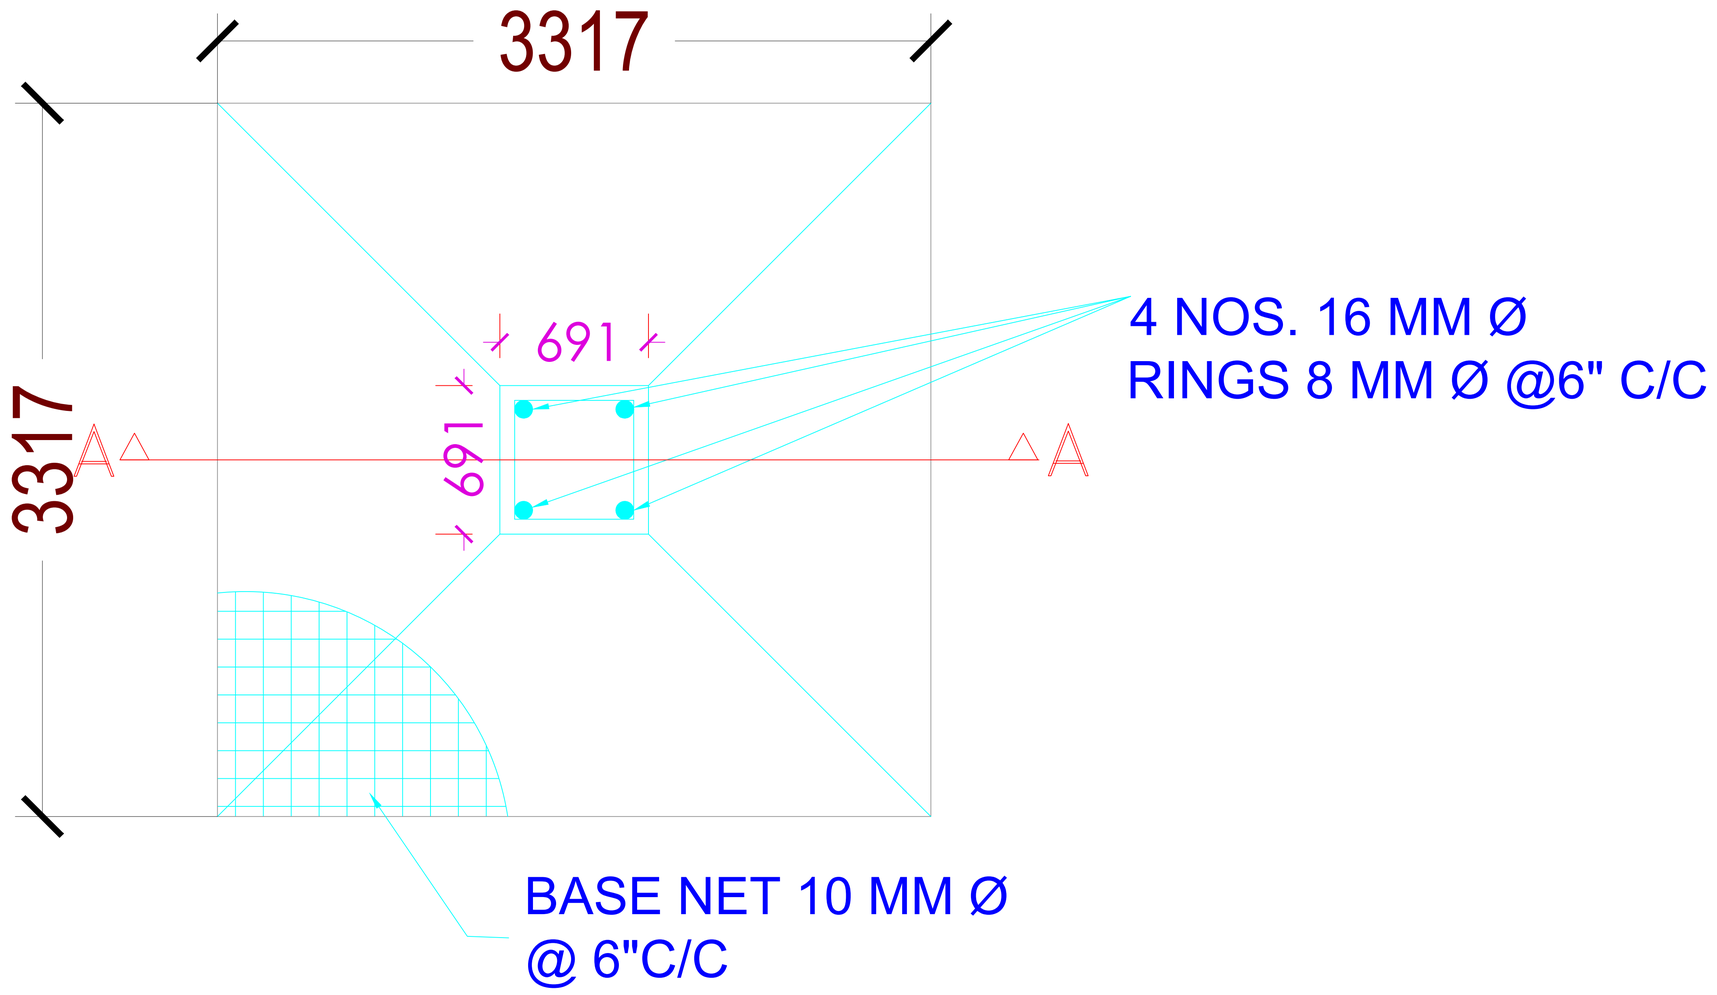


PLAN OF COLUMN FOUNDATION

SCALE= 1:50

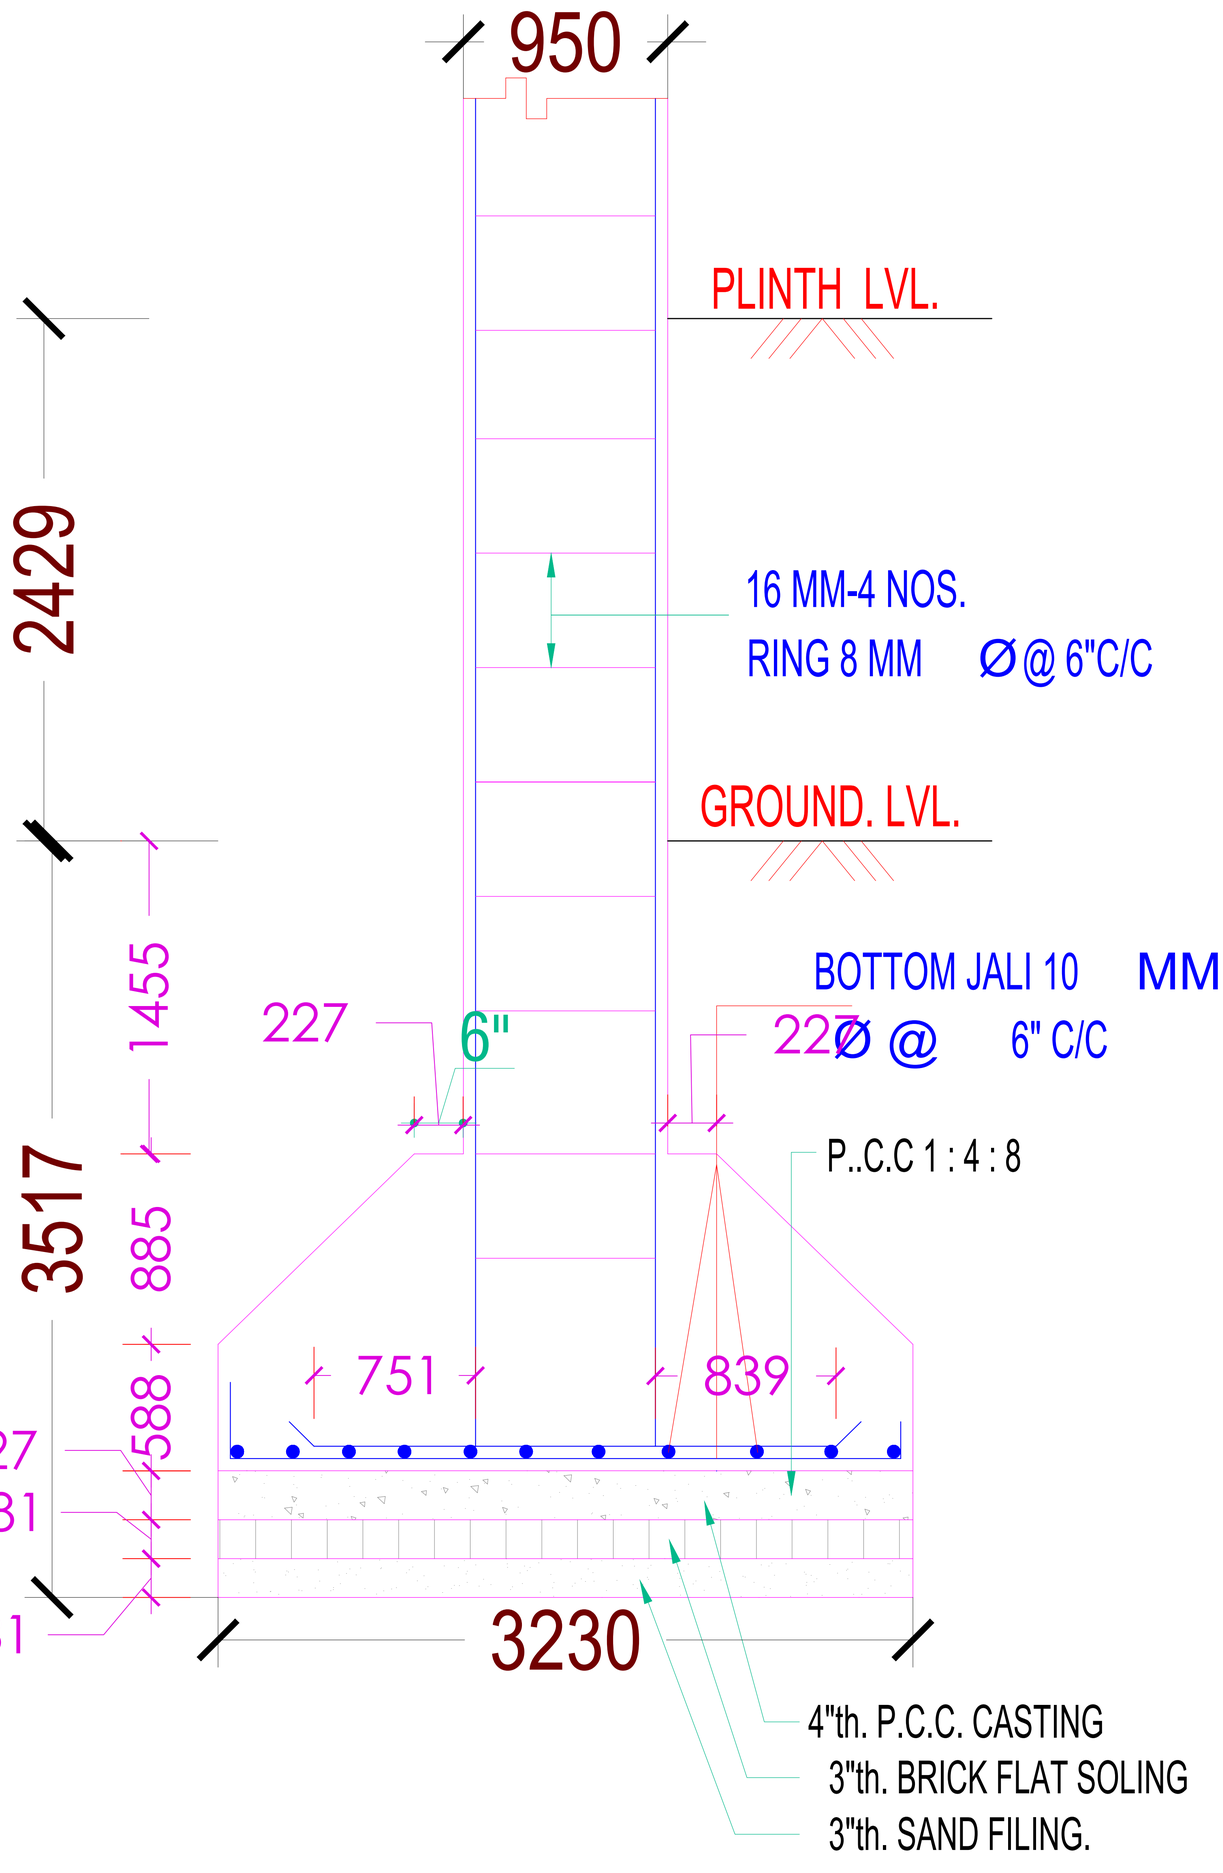


SECTION ON A–A

SCALE= 1:50