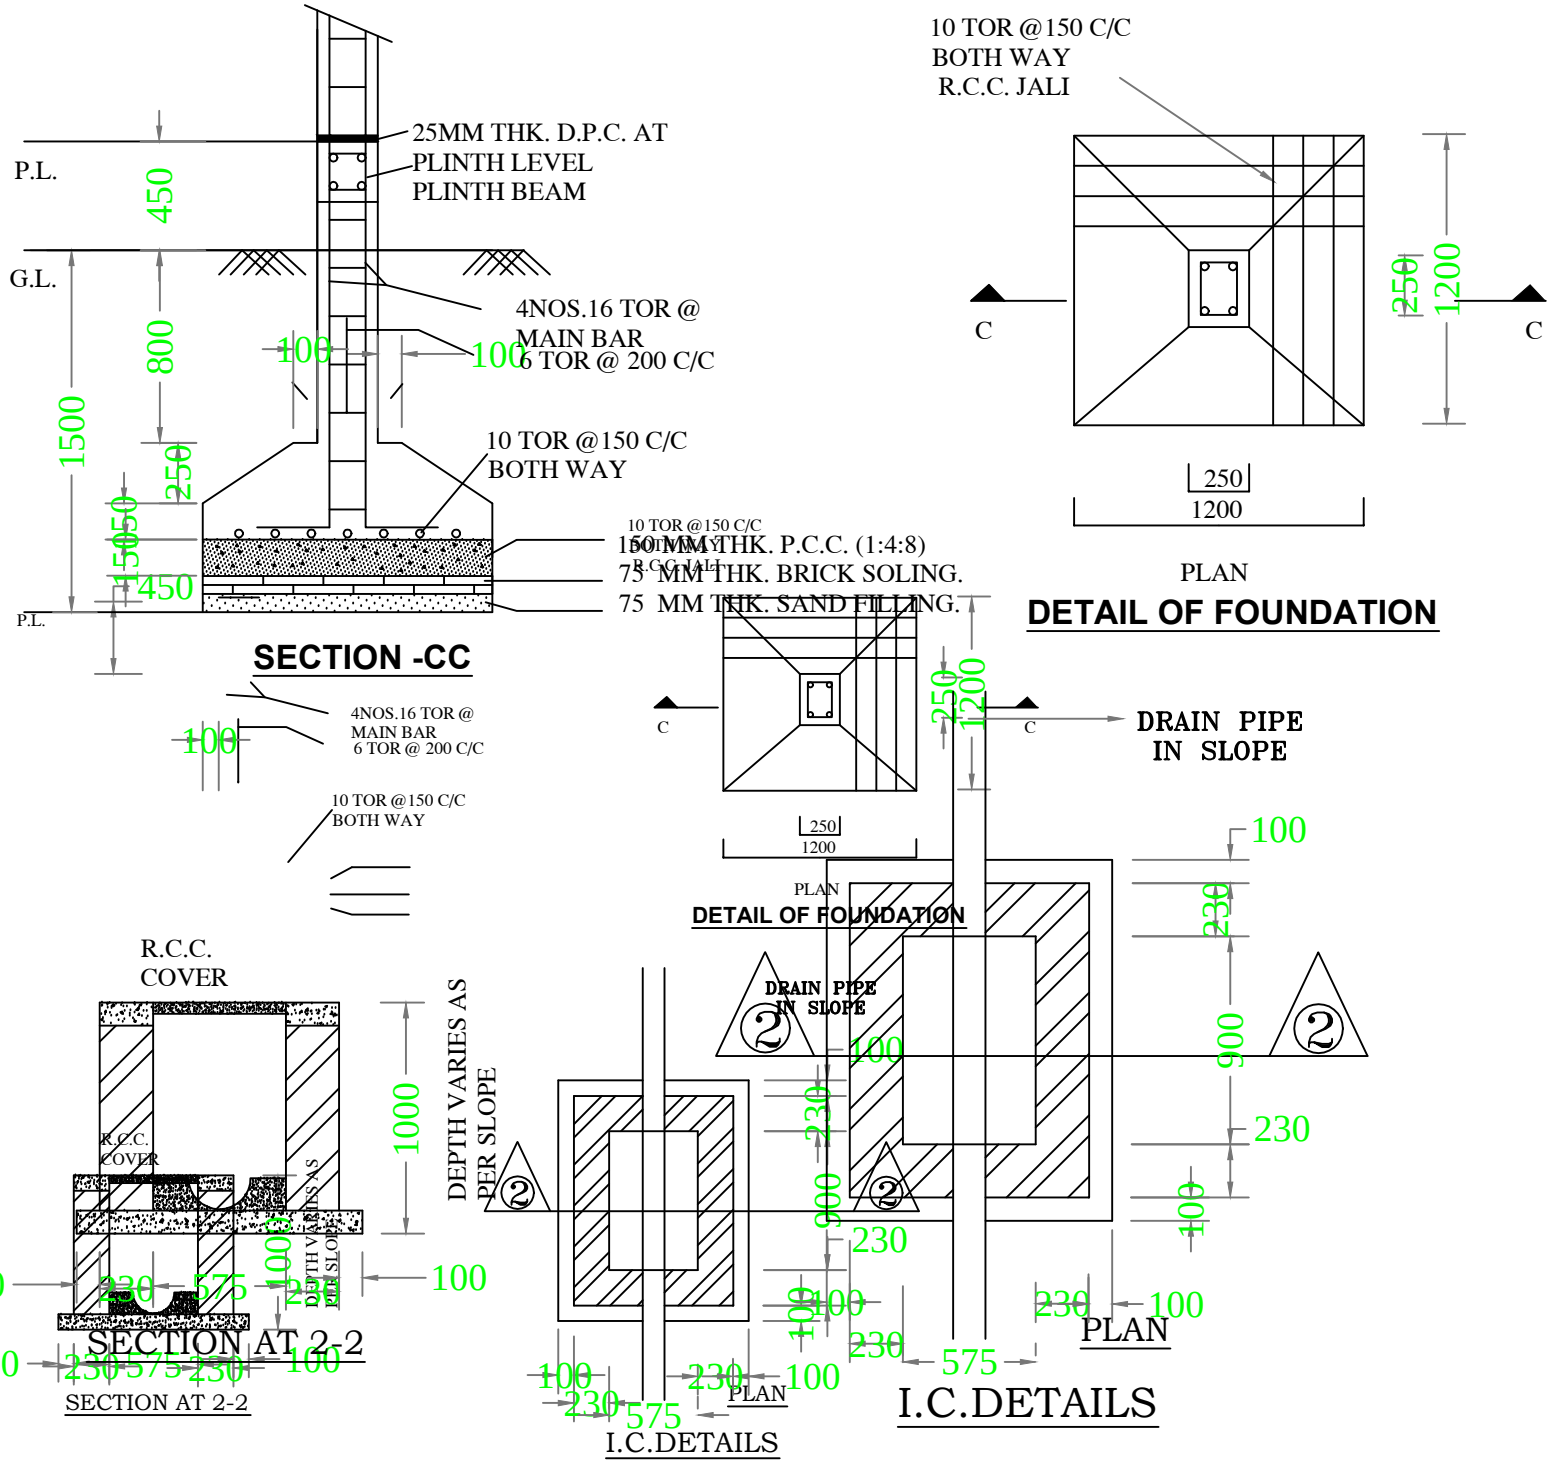

STRUCTURE DETAIL