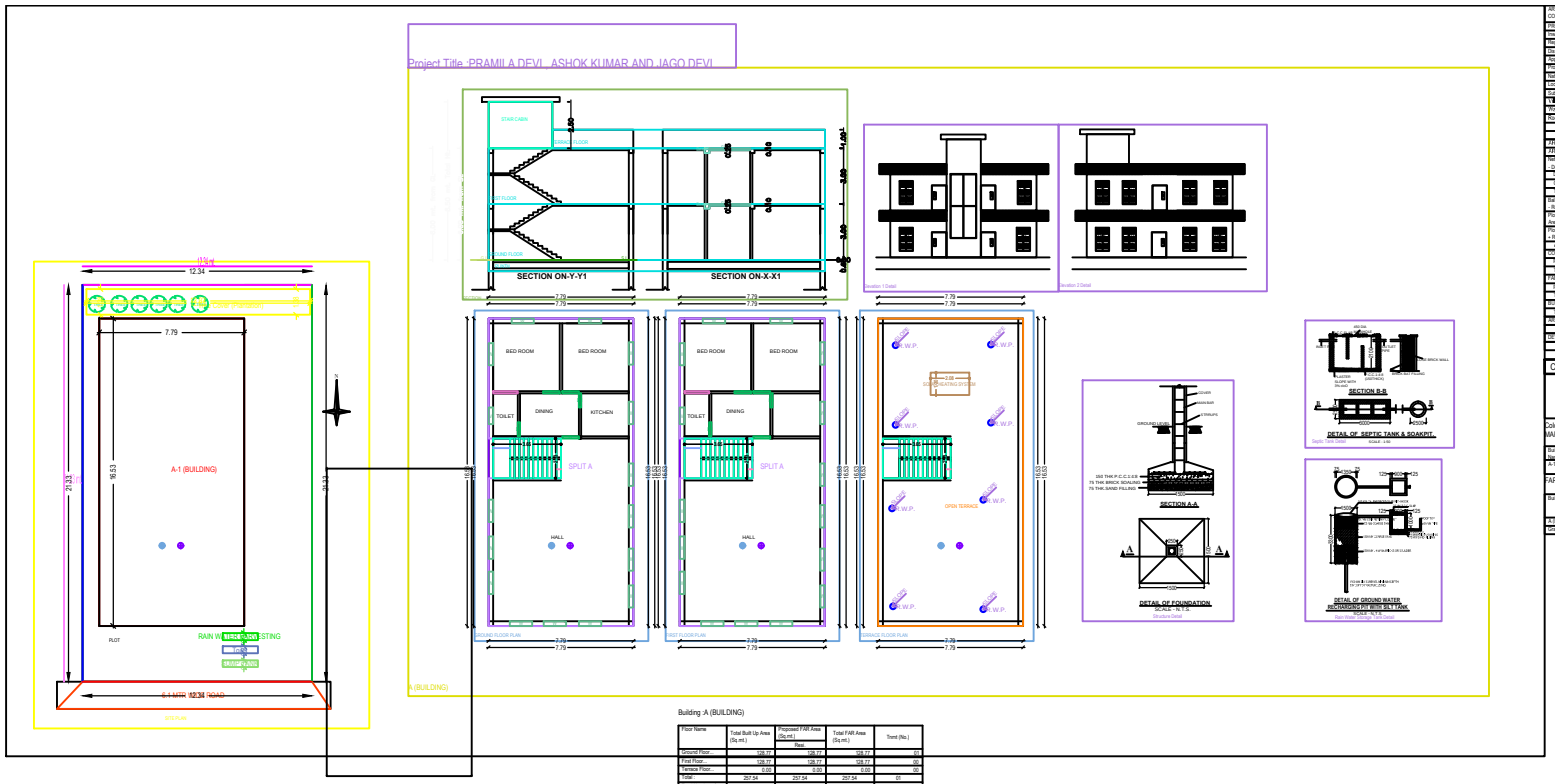

AREA STATEMENT: MEDININAGAR MUNICIPAL CORPORATION		VERSION NO. : 1.0.30
		VERSION DATE: 16/10/2020
PROJECT DETAIL :		
Inward_No. :		Plot Use : Residential
Region : JPARIYAND URBAN LOCAL BODIES		Plot Sub Use : Bungalow Dwelling / Non Apartment
District : PALAMU		Land Use Zone : NA
Application Type : General Proposal		Abutting Road Width : -
Project Type : Building Permission		Plot No. : -
Nature of Development : New		Revenue Survey No/Survey No : -
Location : Old Area		Theme No : -
Sub Location : NA		Holding No : -
Village/Mauza Name : -		Khata No : -
Road No : -		North : -
Road/Street : -		South : -
		East : -
		West : -
AREA DETAILS :		SQ.MT.
AREA OF PLOT (Minimum)	(A)	263.21
Net Plot Area (Gross Plot Area - Deduction from Gross Plot area)	(A-Deductions)	263.21
Deductions for Balance Plot Area (from Gross Plot Area)		
COP Area		16.58
Total		16.58
Balance Plot Area (Net Plot Area - Recreational/Amenity space)	(A-Deductions)	246.64
Plot Area for Coverage (Net Plot Area)	(A-Deductions)	263.21
Plot Area for FSI (Net Plot Area + Road/Widening Area)	(A-Deductions)	263.21
Accessory/Use Area		3.70
COVERAGE CHECK		
Proposed Coverage Area (48.92 %)		128.77
Total Coverage Area (48.92 %)		128.77
FAR CHECK		
Proposed Area of FAR		257.54
Total Area of FAR		257.54
BUILT UP AREA CHECK		
Total Proposed Builtup Area		257.54
ARCHITECT/ SUPERVISOR (Regd)		OWNER
DEVELOPMENT AUTHORITY		LOCAL BODY

COLOR INDEX

- PLOT BOUNDARY
- ABUTTING ROAD
- PROPOSED WORK (COVERAGE AREA)
- EXISTING (To be retained)
- EXISTING (To be demolished)

Color Index:

MARGIN DETAIL:

Building / Wing Name	Road Name	Front Margin	Rear Margin	Side1 Margin	Side2 Margin
A-1 (BUILDING)	6.1 MTR WIDE ROAD	3.00	1.80	0.90	3.65

FAR & Tenement Details (Table 4c-1)

Building	No. of Same Bldg	Total Built Up Area (Sq.mt.)	Proposed FAR Area (Sq.mt.) Resi.	Total FAR Area (Sq.mt.)	Tnmt (No.)
A (BUILDING)	1	257.54	257.54	257.54	01
Grand Total :	1	257.54	257.54	257.54	01

Building :A (BUILDING)

Floor Name	Total Built Up Area (Sq.mt.)	Proposed FAR Area (Sq.mt.) Resi.	Total FAR Area (Sq.mt.)	Tnmt (No.)
Ground Floor	128.77	128.77	128.77	01
First Floor	128.77	128.77	128.77	00
Terrace Floor	0.00	0.00	0.00	00
Total :	257.54	257.54	257.54	01
Total Number of Same Buildings	1			
Total :	257.54	257.54	257.54	01

SCHEDULE OF JOINERY:

BUILDING NAME	NAME	LENGTH	HEIGHT	NOS
A (BUILDING)	D1	0.75	2.10	04
A (BUILDING)	D	0.90	2.10	06
Total :	-	-	-	10

SCHEDULE OF JOINERY:

BUILDING NAME	NAME	LENGTH	HEIGHT	NOS
A (BUILDING)	V	0.90	1.00	02
A (BUILDING)	W	1.20	1.20	30
Total :	-	-	-	32

UnitBUA Table for Building :A (BUILDING)

FLOOR	Name	UnitBUA Type	UnitBUA Area	Carpet Area	No. of Rooms	No. of Tenement
GROUND FLOOR PLAN	SPLIT A	FLAT	240.92	240.59	6	1
Total :	-	-	240.92	240.59	12	1