Project Title :ALAKHDEO RAVIDAS

DATE	26-08-2023
SHEET NO.	1
.	

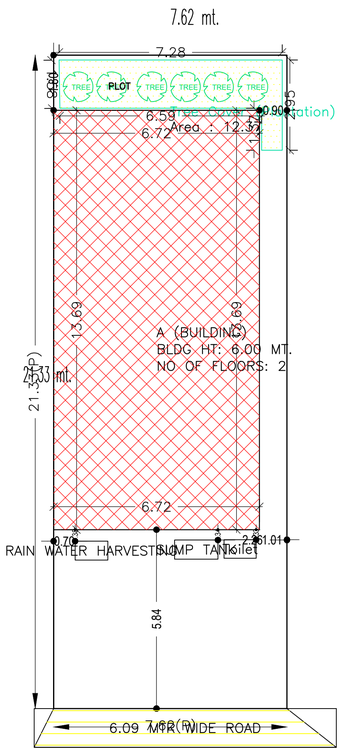

SITE PLAN

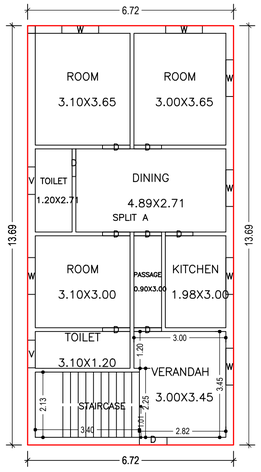

GROUND FLOOR PLAN
(Proposed)
(SCALE 1:100)

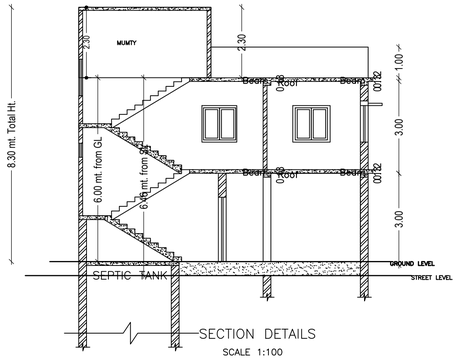

SECTION DETAILS
SCALE 1:100

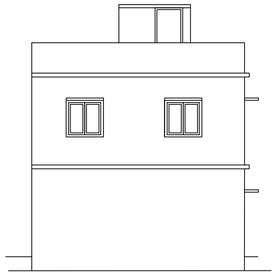

BACK ELEVATION
SCALE 1:100

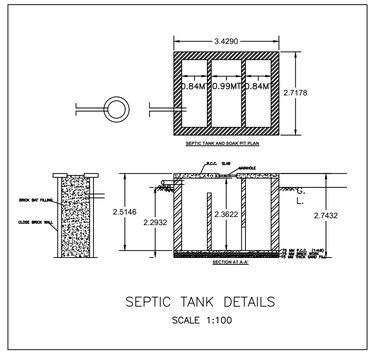

SEPTIC TANK DETAILS
SCALE 1:100

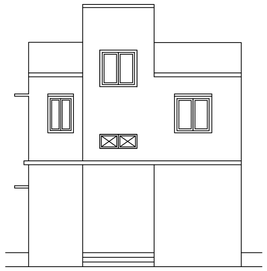

FRONT ELEVATION
SCALE 1:100

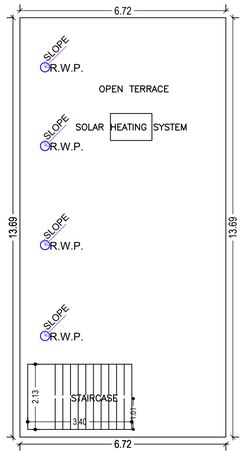

TERRACE FLOOR PLAN
(SCALE 1:100)

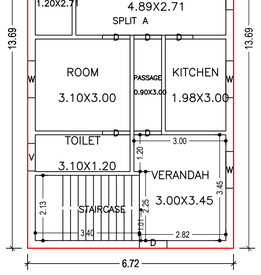

FIRST FLOOR PLAN
(Proposed)
(SCALE 1:100)

FAR & Tenement Details (Table 4c–1)

Building	No. of Same Bldg	Total Built Up Area (Sq.mt.)	Proposed FAR Area (Sq.mt.) Resi.	Total FAR Area (Sq.mt.)	Total Consumed Additional FAR Area (Sq.mt.)	Tnmt (No.)
A (BUILDING)	1	184.00	184.00	184.00	184.00	01
Grand Total :	1	184.00	184.00	184.00	184.00	01

Proposal Basic Information

Proposal File No.	MNNP/BP/0165/W04/2023
Owner Name	ALAKHDEO RAVIDAS
Khata No	32
Plot No	23
Village Name	Baralota
Use	Residential
SubUse	Bungalow/ Dwelling / Non Apartment

AREA STATEMENT MEDININAGAR MUNICIPAL CORPORATION	VERSION NO.: 1.0.66	
	VERSION DATE: 16/10/2020	
PROJECT DETAIL:		
Region: JHARKHAND URBAN LOCAL BODIES	Plot Use: Residential	
District: PALAMU	Plot SubUse: Bungalow/ Dwelling / Non Apartment	
Authority: MEDININAGAR MUNICIPAL CORPORATION	PlotNearbyReligiousStructure: NA	
Inward_No: MNNP/BP/0165/W04/2023	Plot/SubPlot No: 23	
Application Type: General Proposal	North: -	
Project Type: Building Permission	South: -	
Nature of Development: New	East: -	
Location of Development Area: Old Area	West: -	
AREA DETAILS:		SQ.MT.
AREA OF PLOT (Minimum)	(A)	161.84
NET AREA OF PLOT(Gross Plot Area - Deduction from Gross Plot area)	(A-Deductions)	161.84
Deduction for Balance Plot Area(from Gross Plot Area)		
Common Plot		12.37
Total		12.37
BALANCE AREA OF PLOT(Net Plot Area - Recreational/Amenity space)	(A-Deductions)	149.47
PLOT AREA FOR COVERAGE(Net Plot Area)	(A-Deductions)	161.84
Plot Area for FAR (Net Plot Area + RoadWidening Area)	(A-Deductions)	161.84
COVERAGE CHECK		
Permissible Coverage area (70.00 %)		113.29
Proposed Coverage Area (56.85 %)		92.00
Total Prop. Coverage Area (56.85 %)		92.00
Balance coverage area (13.15 %)		21.29
FAR CHECK		
Perm. FAR Area (1.800)		291.31
Total Perm. FAR area		291.31
Residential FAR		184.01
Proposed FAR Area		184.01
Total Proposed FAR Area		184.01
Consumed FAR (Factor)		1.14
Balance FAR Area		107.30
BUILT UP AREA CHECK		
Total Proposed BuiltUp Area		184.00
ARCHITECT (Regd)		PANKAJ KUMAR SINGH
ENGGINEER (Regd)		
SUPERVISOR (Regd)		
OWNER (Regd)		ALAKHDEO RAVIDAS
DEVELOPMENT AUTHORITY		LOCAL BODY

COLOR INDEX	
PLOT BOUNDARY	
ABUTTING ROAD	
PROPOSED CONSTRUCTION	
COMMON PLOT	
ROAD WIDENING AREA	
EXISTING (To be retained)	
EXISTING (To be demolished)	

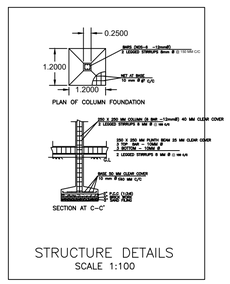

STRUCTURE DETAILS
SCALE 1:100

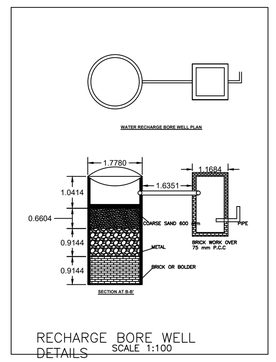

RECHARGE BORE WELL DETAILS
SCALE 1:100

Buildingwise Floor FAR Details

Floor Name	Building Name A (BUILDING)		Total	
	Proposed Built Up Area (Sq.mt.)	Proposed FAR Area (Sq.mt.)	Total Proposed Built Up Area (Sq.mt.)	Total FAR Area (Sq.mt.)
Ground Floor	92.00	92.00	92.00	92.00
First Floor	92.00	92.00	92.00	92.00
Terrace Floor	0.00	0.00	0.00	0.00
Total :	184.00	184.00	184.00	184.00

Building USE/SUBUSE Details

Building Name	Building Use	Building SubUse	Building Structure
A (BUILDING)	Residential	Bungalow/ Dwelling / Non Apartment	Non-Highrise

Building :A (BUILDING)

Floor Name	Total Built Up Area (Sq.mt.)	Proposed FAR Area (Sq.mt.) Resi.	Total FAR Area (Sq.mt.)	Total Consumed Additional FAR Area (Sq.mt.)	Tnmt (No.)
Ground Floor	92.00	92.00	92.00	92.00	01
First Floor	92.00	92.00	92.00	92.00	00
Terrace Floor	0.00	0.00	0.00	0.00	00
Total :	184.00	184.00	184.00	184.00	01
Total Number of Same Buildings :	1				
Total :	184.00	184.00	184.00	184.00	01

SCHEDULE OF DOOR:

BUILDING NAME	NAME	LENGTH	HEIGHT	NOS
A (BUILDING)	D	0.90	2.10	18

SCHEDULE OF WINDOW/VENTILATION:

BUILDING NAME	NAME	LENGTH	HEIGHT	NOS
A (BUILDING)	V	0.90	0.60	04
A (BUILDING)	W	1.20	1.20	14

UnitBUA Table for Building :A (BUILDING)

FLOOR	Name	UnitBUA Type	UnitBUA Area	Carpet Area	No. of Rooms	No. of Tenement
GROUND FLOOR PLAN	SPLIT A	FLAT	166.63	166.51	9	1
FIRST FLOOR PLAN	SPLIT A	FLAT	0.00	0.00	9	0
Total:	-	-	166.63	166.51	18	1

LTP NAME AND SIGNATURE	STRUCTURAL ENG'S NAME AND SIGNATURE	BUILDER NAME AND SIGNATURE	DIGITAL SIGNATURE
PANKAJ KUMAR SINGH MNNP/ENG/0006/2019			

ISO_A1_(841.00_x_594.00_MM)

This is system generated MAP. No need to Physically Signed.