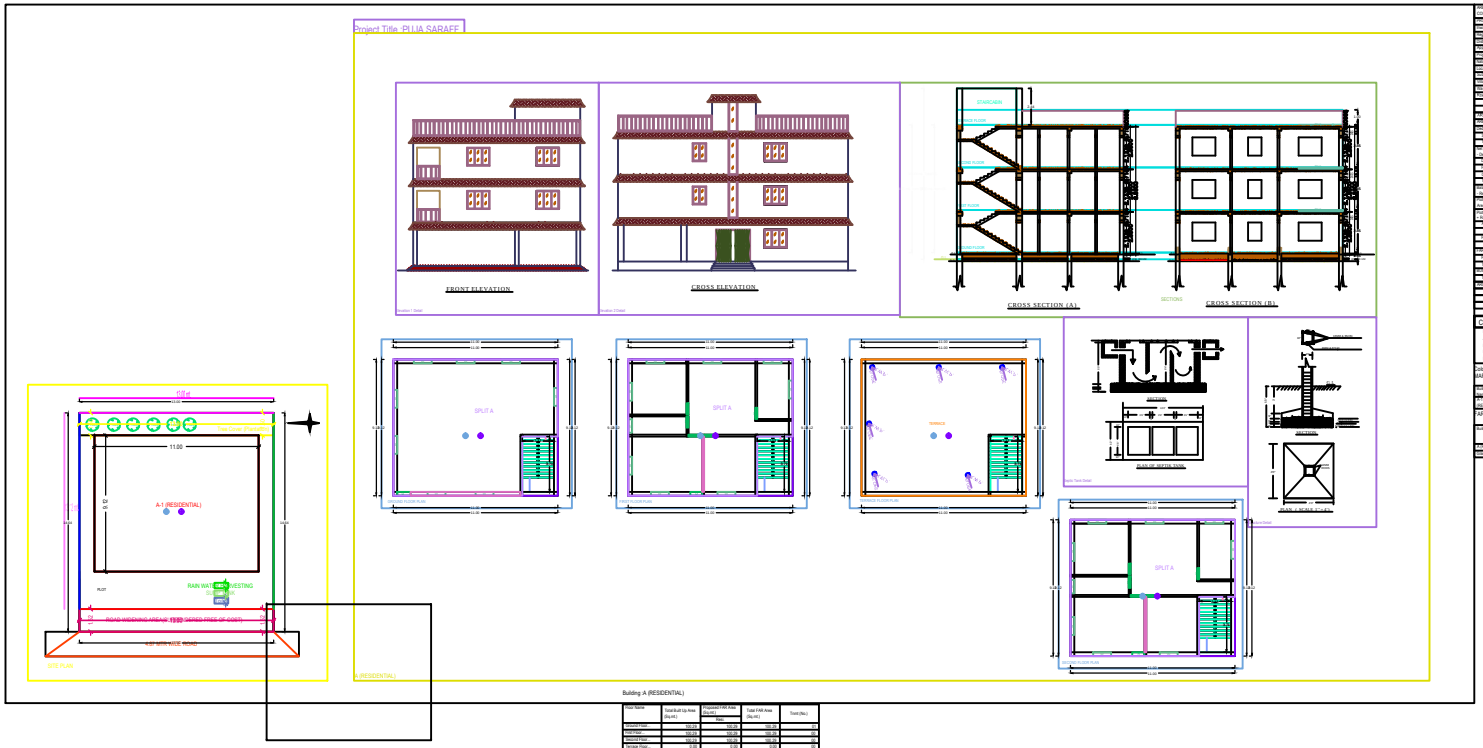

Building :A (RESIDENTIAL)

Floor Name	Total Built Up Area (Sq.mt.)	Proposed FAR Area (Sq.mt.) Resi.	Total FAR Area (Sq.mt.)	Tenat (No.)
Ground Floor	100.28	100.28	100.28	01
First Floor	100.28	100.28	100.28	01
Second Floor	100.28	100.28	100.28	01
Terrace Floor	0.00	0.00	0.00	00
Total:	300.87	300.87	300.87	03
Total Number of Same Buildings :	1			
Total:	300.87	300.87	300.87	03

SCHEDULE OF JOINERY:

BUILDING NAME	NAME	LENGTH	HEIGHT	NOS
A (RESIDENTIAL)	D	0.75	2.10	01
A (RESIDENTIAL)	D	0.75	2.10	01
A (RESIDENTIAL)	D1	0.75	2.10	03
A (RESIDENTIAL)	D1	0.75	2.10	03
A (RESIDENTIAL)	D2	0.60	2.10	03
A (RESIDENTIAL)	D2	0.60	2.10	03
A (RESIDENTIAL)	D3	0.45	2.10	03
Total:				21

SCHEDULE OF JOINERY:

BUILDING NAME	NAME	LENGTH	HEIGHT	NOS
A (RESIDENTIAL)	W	0.90	1.20	01
A (RESIDENTIAL)	W	0.90	1.20	01
Total:				02

UnitBUA Table for Building :A (RESIDENTIAL)

FLOOR	Name	Occupant Type	UnitBUA Area	Carpet Area	No. of Rooms	No. of Tenement
GROUND FLOOR	SPLIT A	FLAT	100.28	100.28	3	1
Total:			100.28	100.28	3	1

AREA STATEMENT MUDDANAPUR MUNICIPAL CORPORATION		VARIATION No. : 1 (1.0)
		PERMISSION DATE : 18/10/2022
PROJECT No./No.		21-10-18-B-0-0-0