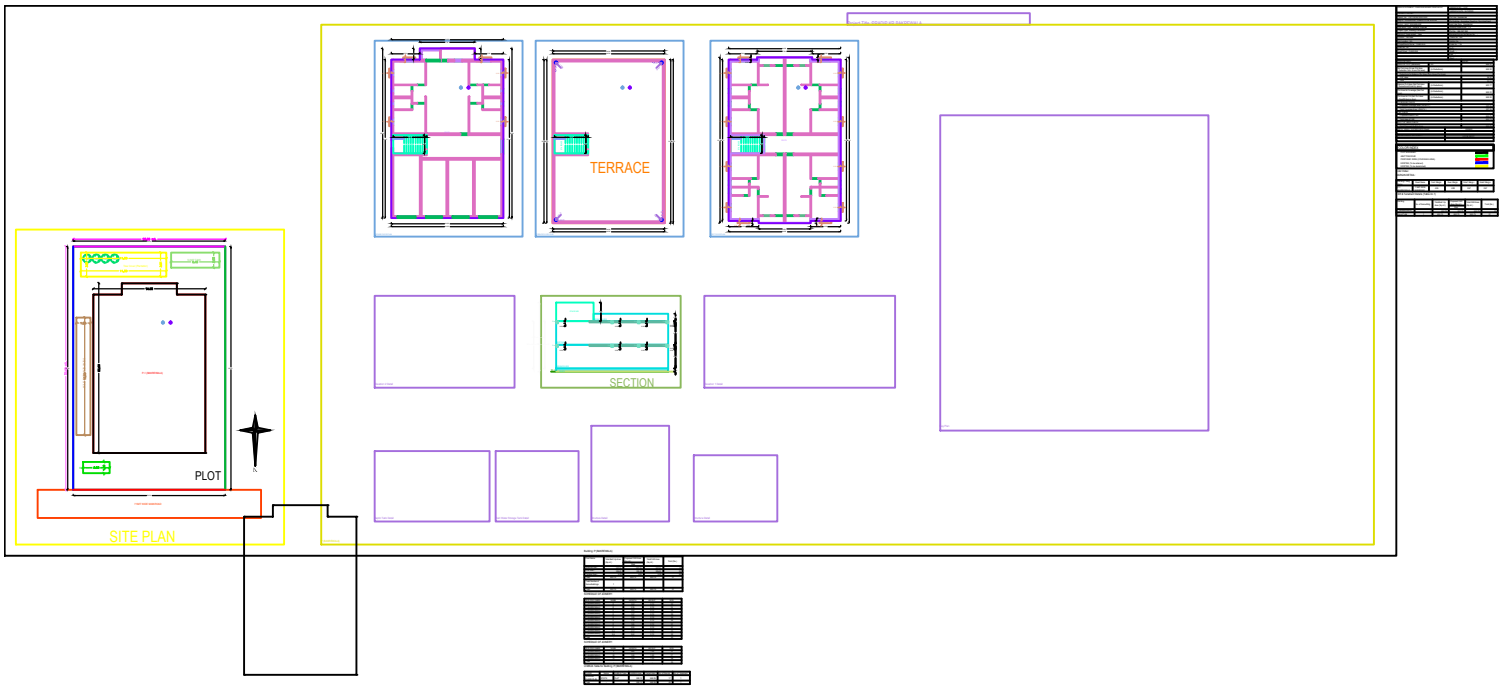
TERRACE
SECTION
PLOT
SITE PLAN