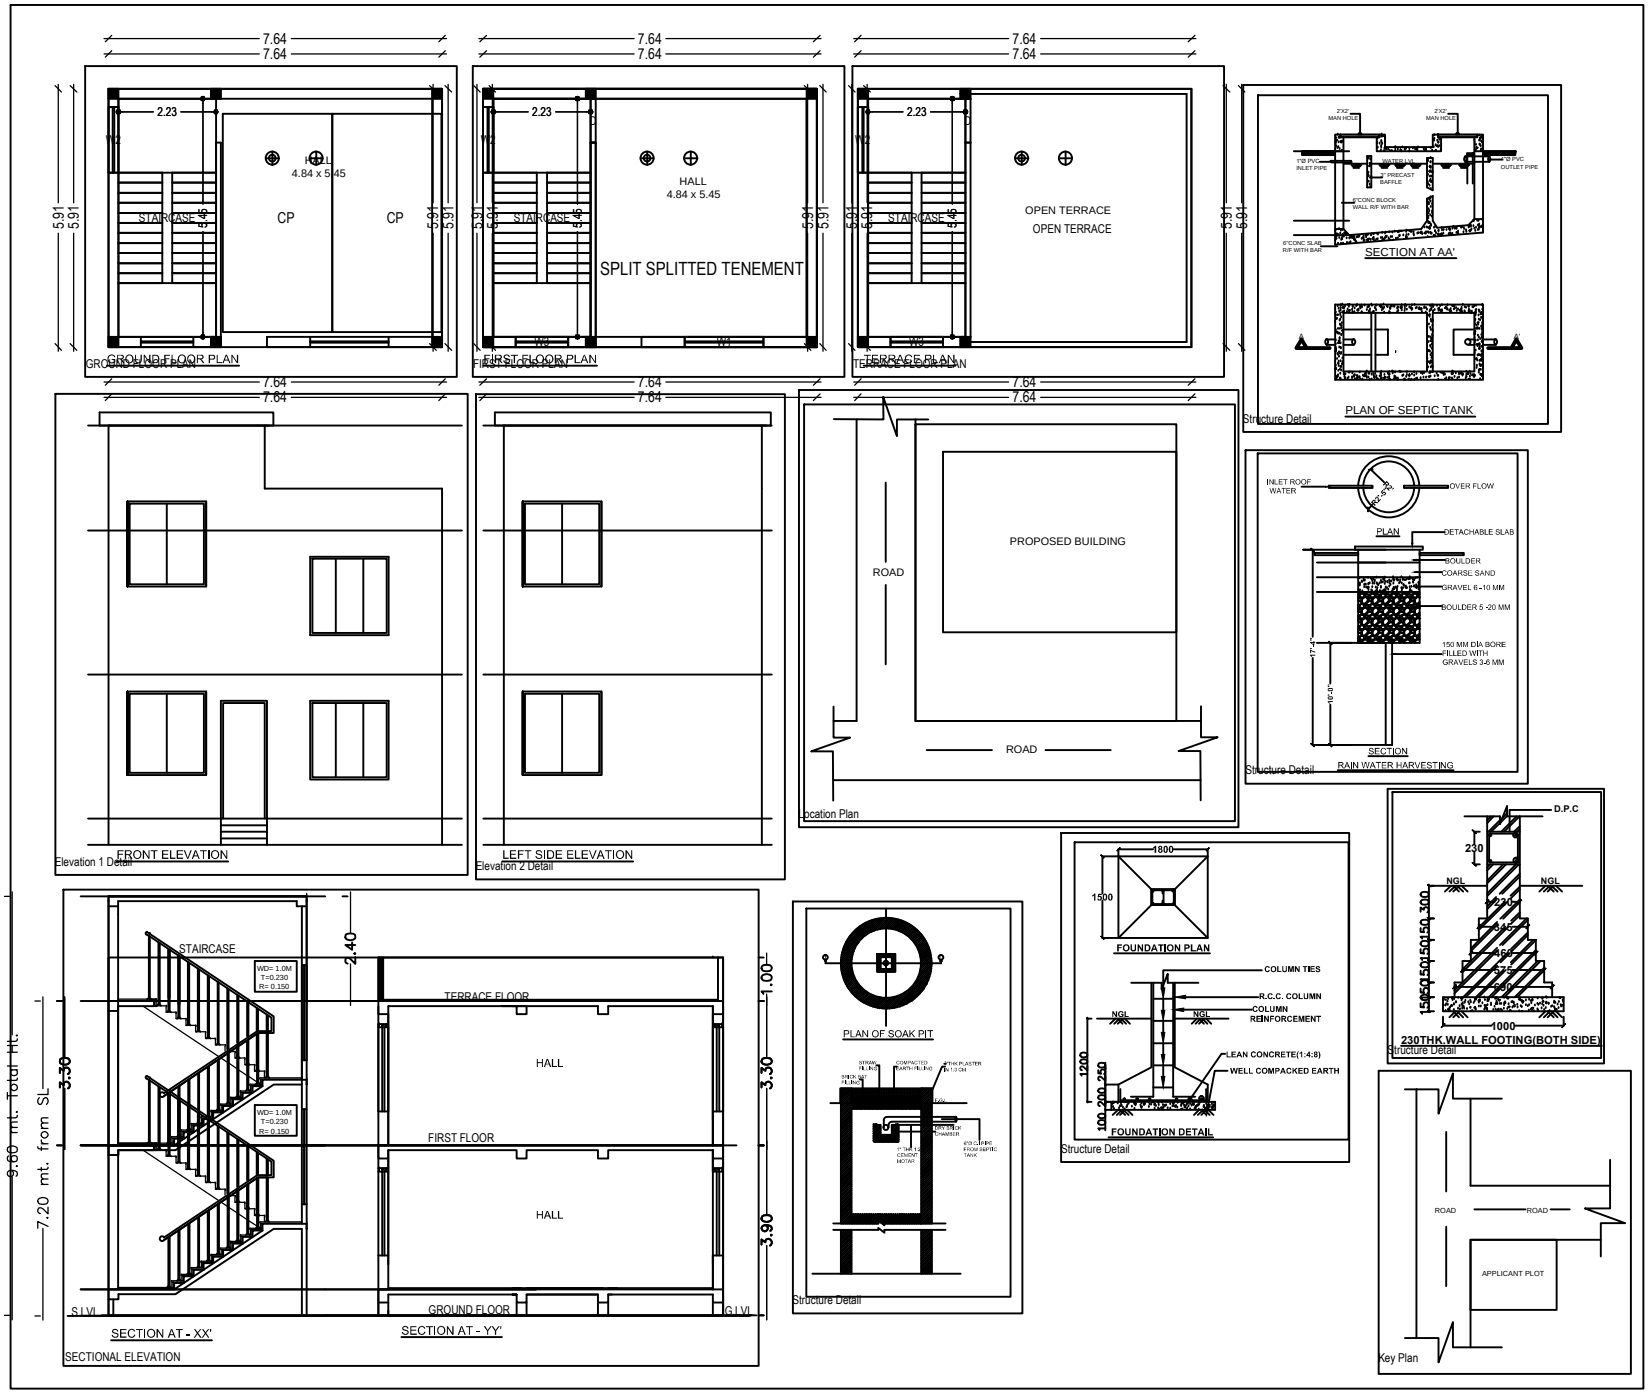
7.64
7.64
2.23
W2
HALL
4.84 x 5.45
STAIRCASE
3.46
CP
CP
5.91
W1
GROUND FLOOR PLAN
SPLIT SPLITTED TENEMENT
FIRST FLOOR PLAN
OPEN TERRACE
OPEN TERRACE
TERRACE FLOOR PLAN
7'X2' MAN HOLE
WATER TAP
1"Ø PVC INLET PIPE
1"Ø PVC OUTLET PIPE
2" PRECAST BAFFLE
8"CONC BLOCK WALL RIF WITH BAR
8"CONC SLAB RIF WITH BAR
SECTION AT AA'
PLAN OF SEPTIC TANK
Structure Detail
FRONT ELEVATION
Elevation 1 Detail
LEFT SIDE ELEVATION
Elevation 2 Detail
ROAD
PROPOSED BUILDING
ROAD
Location Plan
INLET ROOF WATER
OVER FLOW
PLAN
DETACHABLE SLAB
BOULDER
COARSE SAND
GRAVEL 6 -10 MM
BOULDER 5 -20 MM
150 MM DIA BORE FILLED WITH GRAVELS 3-6 MM
17'-1"
16'-0"
SECTION
RAIN WATER HARVESTING
Structure Detail
STAIRCASE
WD= 1.0M T=0.230 R= 0.150
2.40
TERRACE FLOOR
HALL
FIRST FLOOR
HALL
GROUND FLOOR
S.L.VL
G.L.VL
3.30
3.30
3.90
1.00
9.60 mt. Total Ht.
7.20 mt. from SL
7.20 mt. from GL
SECTION AT - XX'
SECTION AT - YY'
SECTIONAL ELEVATION
PLAN OF SOAK PIT
Structure Detail
1800
1500
FOUNDATION PLAN
COLUMN TIES
R.C.C. COLUMN
COLUMN REINFORCEMENT
NGL
LEAN CONCRETE(1:4:8)
WELL COMPACKED EARTH
1200
100
250
FOUNDATION DETAIL
Structure Detail
D.P.C
230
NGL
150
300
1000
230THK.WALL FOOTING(BOTH SIDE)
Structure Detail
ROAD
ROAD
APPLICANT PLOT
Key Plan

A (BUILDING)